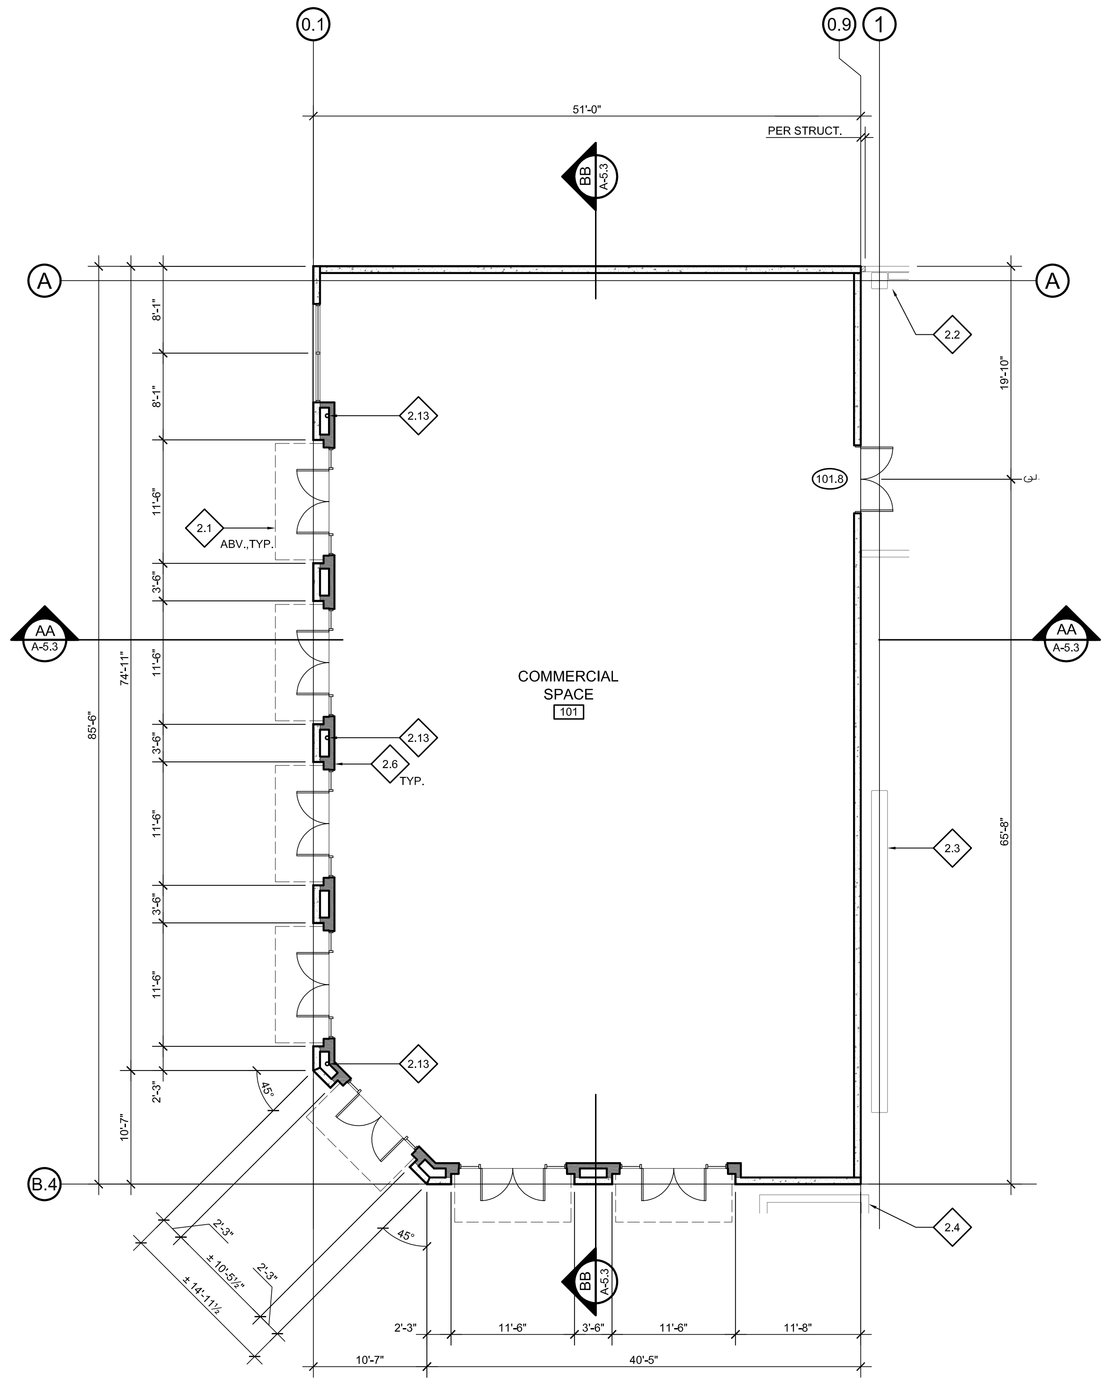

FLOOR PLAN

SCALE : 1/8" = 1'-0"

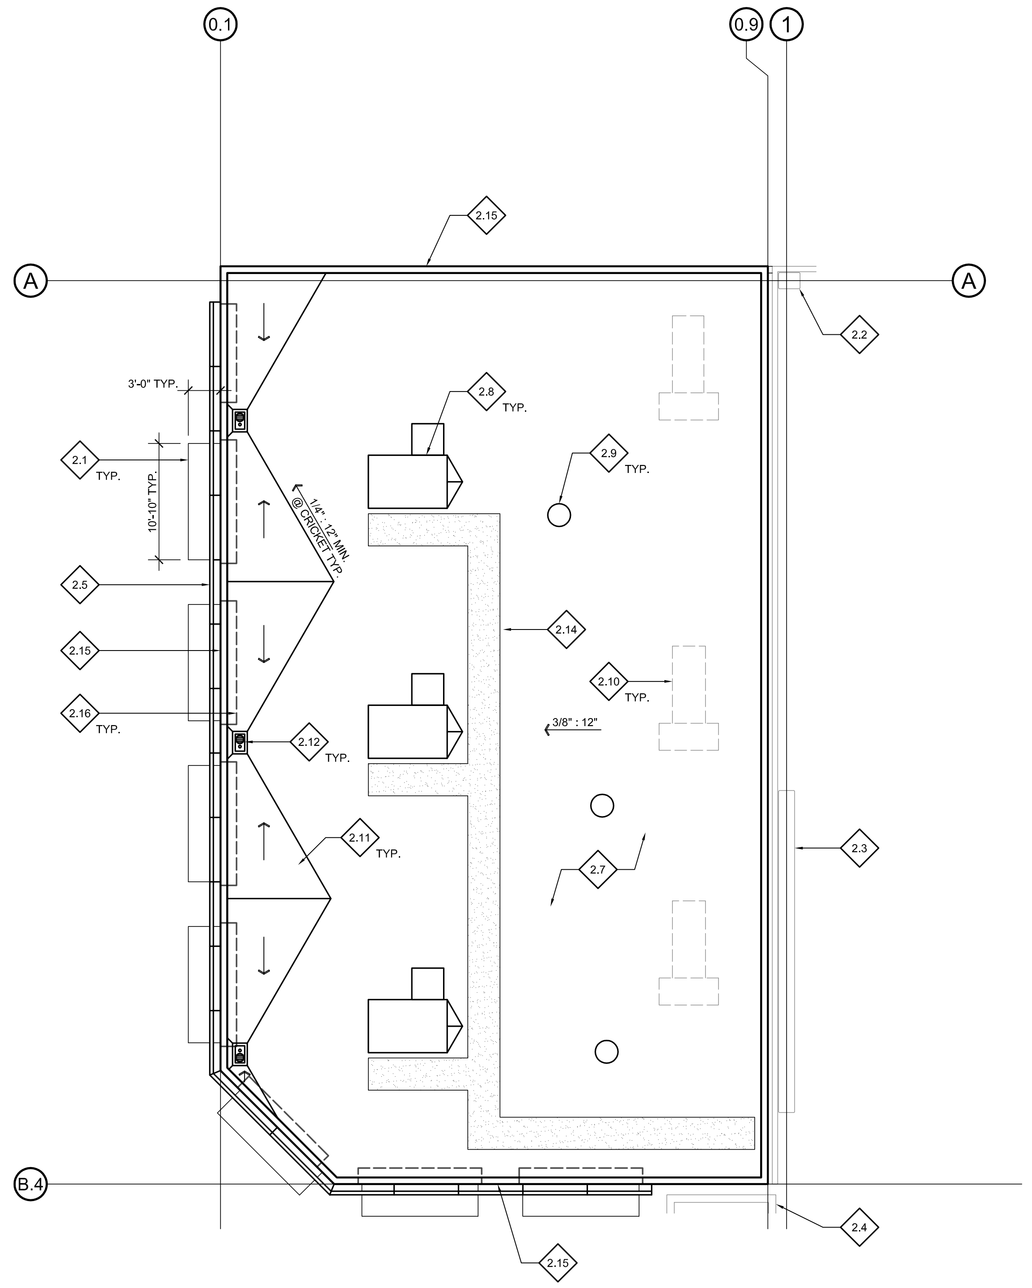

ROOF PLAN

SCALE : 1/8" = 1'-0"

KEYNOTES

2.1 EXT. SUNSHADE - TRANSLUCENT GLASS ov/ PAINTED STL. FRAME.

2.2 CONC. COL. - REF. STRUCT. DWGS.

2.3 CONC. SHEAR WALL - REF. STRUCT. DWGS.

2.4 ELEVATOR HOISTWAY

2.5 DECORATIVE STL. CORNICE - PAINT.

2.6 6" METAL STUDS @ 16" O.C., TYP.

2.7 SINGLE-PLY ROOFING MEMBRANE ov/ 1/2" ROOF BD. ov/ RIGID INSUL. (R-30 MIN.) ov/ MTL. ROOF DECKING - REF. STRUCT. DWGS.

2.8 HVAC UNIT - REF. MECH. DWGS.

2.9 EXHAUST FAN - REF. MECH. DWGS.

2.10 FUTURE HVAC EQUIP. - REF. MECH. DWGS.

2.11 CRICKET - SINGLE-PLY ROOFING MEMBRANE ov/ PRE-SLOPED TAPERED RIGID INSUL.

2.12 ROOF DRAIN / OVERFLOW INLET - REF. PLUMBING DWGS.

2.13 ROOF DRAIN DOWNSPOUT, CONN. TO STORM DRAIN - REF. PLUMB. & CIVIL DWGS.

2.14 PVC WALK PADS

2.15 GALVANIZED SHEET METAL COPING - PAINT

2.16 TRACE OF WALL BELOW.

CITY OF MORGAN HILL

DOWNTOWN MORGAN HILL

Parking Structure

MORGAN HILL, CALIFORNIA

CONSULTANTS

ARCHITECT – PARKING CONSULTANT
HNA/Pacific
75–5995 Kuakini Highway, Suite 125
Kailua–Kona, Hawaii 96740 808.640.5219

DESIGN ARCHITECT
WMB
5757 Pacific Avenue, Suite 226
Stockton, California 95207 800.588.7536

ARTIST
Gordon Huether
1821 Montecillo Road
Napa, California 94558 707.255.5954

LANDSCAPE ARCHITECT
SMITH+SMITH
1501 North Point Street
San Francisco, California 94123 415.543.0332

CIVIL ENGINEER
BKF
1650 Technology Drive, Suite 650
San Jose, California 95110 408.647.9100

STRUCTURAL ENGINEER
JESSEN-WRIGHT
100 Amber Grove Drive, Suite109
Chico, California 95973 530.894.5345

MECHANICAL/ELECTRICAL/PLUMBING ENGINEER
GLUMAC
150 California Street, 3rd Floor
San Francisco, California 94111 415.398.7667

STAMP

LICENSED ARCHITECT SCOTT BRANTON NORMAN C-32700 EXP. 8-30-15 STATE OF CALIFORNIA

02.02.15 SUPERSTRUCTURE

SUBMITTALS

PLAN CHECK SUBMITTAL

FLOOR PLAN
ROOF PLAN

SHEET TITLE

FEBRUARY 2, 2015	1/8" = 1'-0"
DATE	SCALE
SH/EM	A3 - PLANS
DRAWN/CHECKED	CAD FILE NO.

A-3.5

DRAWING NO.

F&H CONSTRUCTION
1115 East Lockeford Street
Lodi, California 95240
209.931.3738

PROJECT NO. HNA 24115