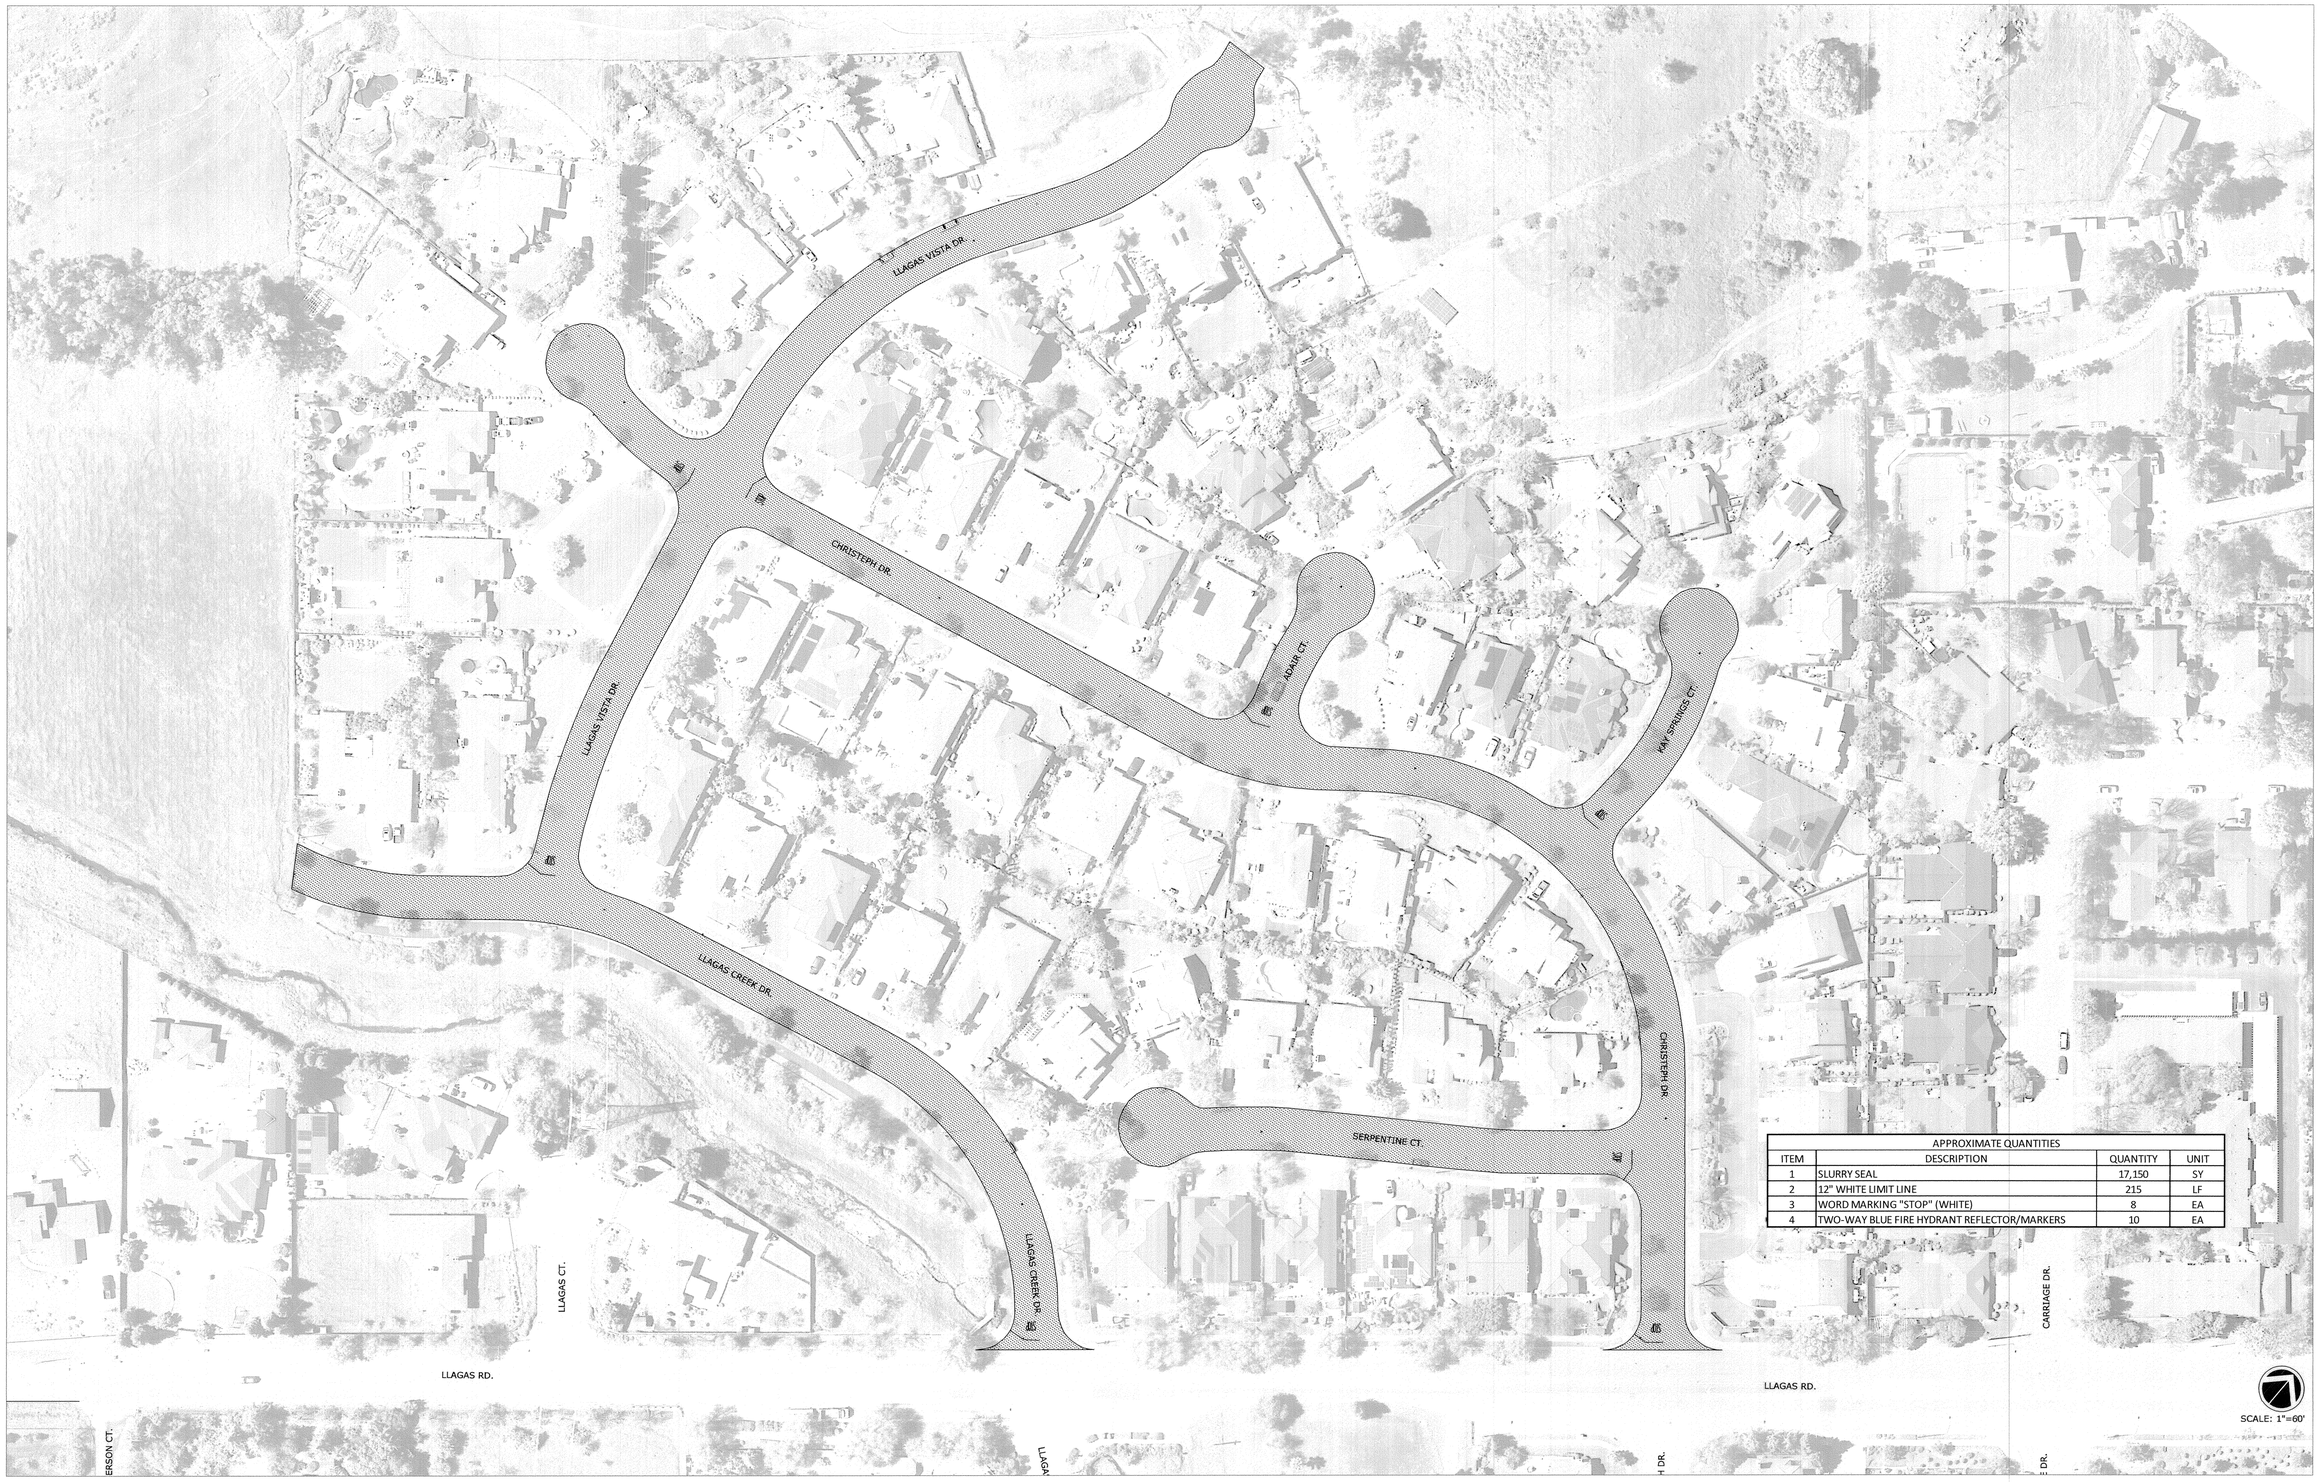

APPROXIMATE QUANTITIES			
ITEM	DESCRIPTION	QUANTITY	UNIT
1	SLURRY SEAL	17,150	SY
2	12" WHITE LIMIT LINE	215	LF
3	WORD MARKING "STOP" (WHITE)	8	EA
4	TWO-WAY BLUE FIRE HYDRANT REFLECTOR/MARKERS	10	EA

NO.	DESCRIPTION	DATE	BY

g:\r-14\Proj\CIP\2016-Pavement Resurfacing Project\Const_Dwgs\LlagasCreekEstates.dwg Revisions

WORK ACCEPTED: INSPECTOR:
AS-BUILT CORRECTIONS
BY: DATE:

DRAWN: JAH | DESIGN: SC | HOR: 1"=60'
CHECKED: SC | VERT: N/A
APPROVED: DATE: | JOB NUMBER: 519V13
KARL D. BJARKE-CITY ENGINEER
RCE 39416 EXP:12/31/17

CITY OF MORGAN HILL
City of Morgan Hill
Public Works Department
17575 Peak Ave. Morgan Hill, CA 95037 (408)778-6480, Fax (408)779-7236

LLAGAS CREEK ESTATES 2016 PAVEMENT RESURFACING PROJECT

FILE NUMBER: 000.00
PRINT DATE: 6/1/2016
SHEET NUMBER: 3 of 4