CITY OF MORGAN HILL

2019

PAVEMENT RESURFACING PROJECT

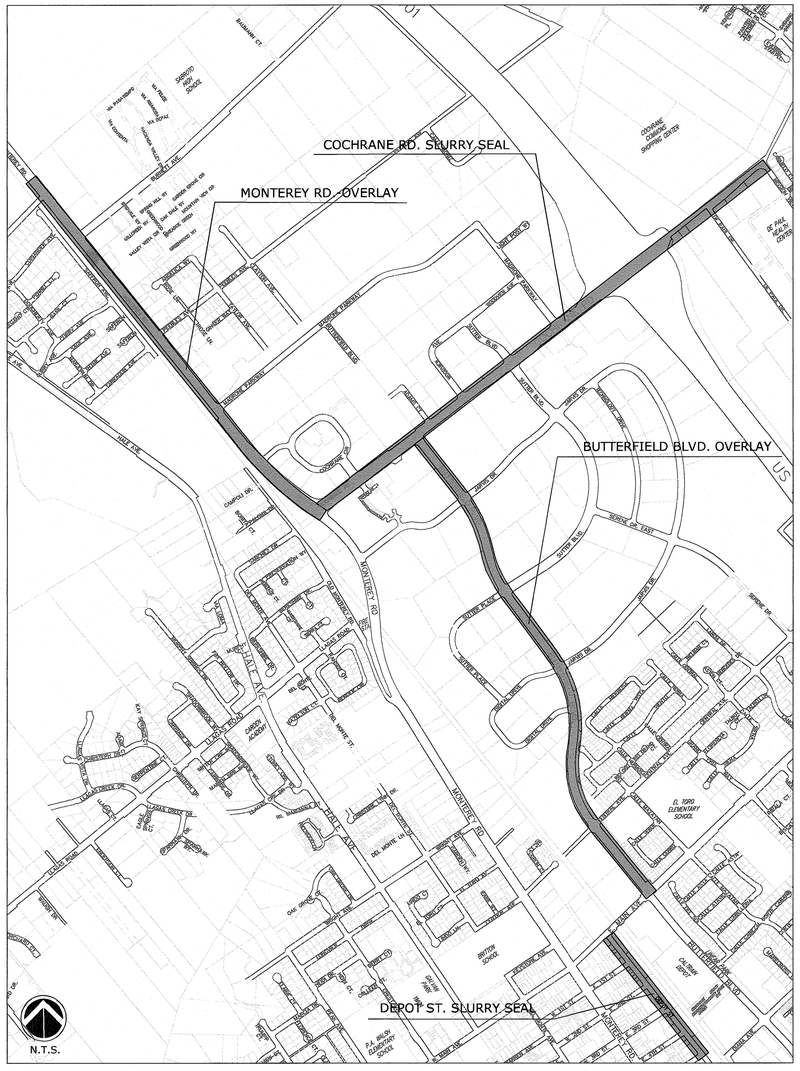

LOCATION MAP 1

N.T.S.

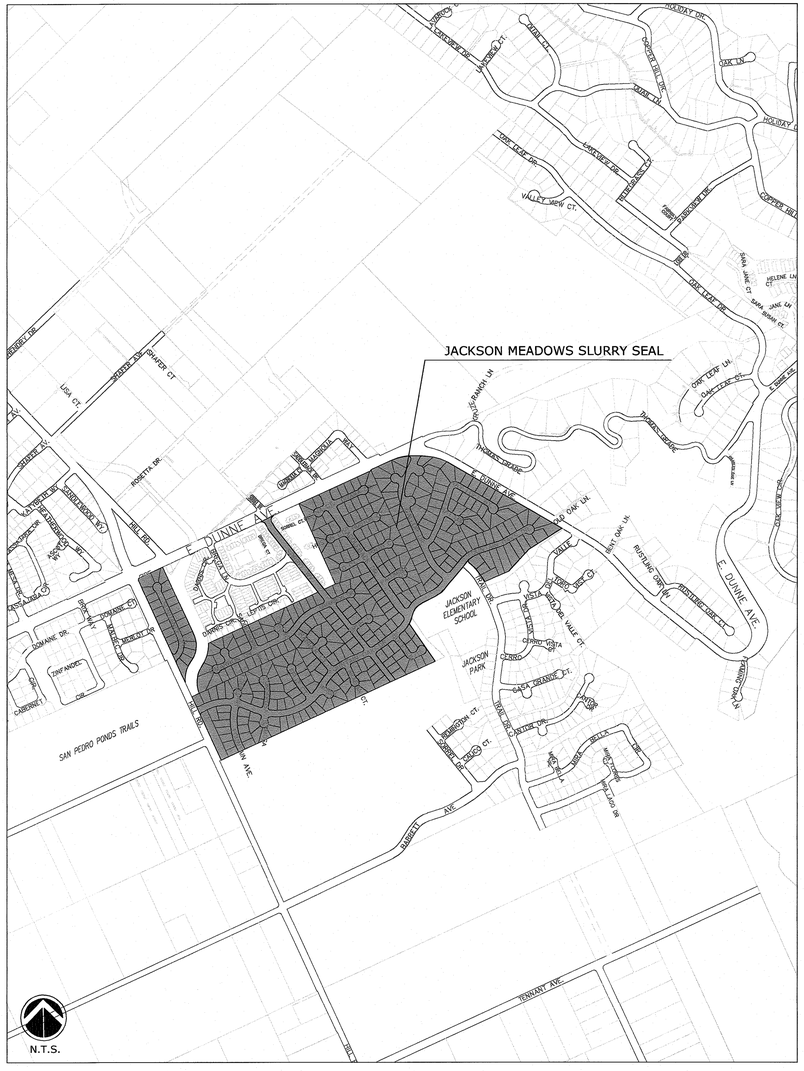

LOCATION MAP 2

N.T.S.

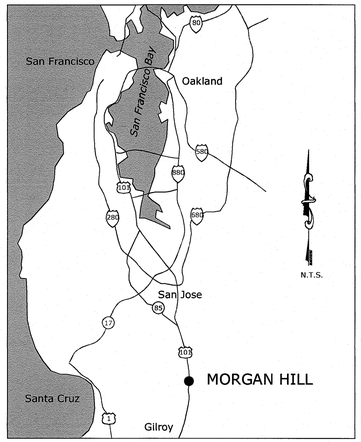

BAY AREA VICINITY MAP

N.T.S.

INDEX

Sheet No.	Sheet Name
1	COVER SHEET
2	MONTEREY RD. N/O TILTON AVE. TO S/O BURNETT AVE.
3	MONTEREY RD. S/O BURNETT AVE. TO S/O PEEBLES AVE.
4	MONTEREY RD. S/O PEEBLES AVE. TO S/O MADRONE PKWY.
5	MONTEREY RD. S/O MADRONE PKWY. TO S/O COCHRANE CIR.
6	MONTEREY RD. S/O COCHRANE CIR. TO COCHRANE RD.
7	BUTTERFIELD BLVD. COCHRANE RD. TO S/O JARVIS DR. (NORTH)
8	BUTTERFIELD BLVD. S/O JARVIS DR. (NORTH) TO S/O SUTTER BLVD.
9	BUTTERFIELD BLVD. S/O SUTTER BLVD. TO S/O DIGITAL DR.
10	BUTTERFIELD BLVD. S/O DIGITAL DR. TO N/O E. CENTRAL AVE.
11	BUTTERFIELD BLVD. N/O E. CENTRAL AVE. TO E. MAIN AVE.
12	COCHRANE RD. MONTEREY RD. TO W/O BUTTERFIELD BLVD.
13	COCHRANE RD. W/O BUTTERFIELD BLVD. TO E/O WOODVIEW DR.
14	COCHRANE RD. E/O WOODVIEW DR. TO E/O MADRONE PKWY.
15	COCHRANE RD. E/O MADRONE PKWY. TO W/O DEPAUL DR.
16	COCHRANE RD. (CALTRANS PERMIT #04-18-NMC-1732) W/O US FWY. 101 TO E/O US FWY. 101
17	COCHRANE RD. W/O DEPAUL DR. TO MISSION VIEW DR.
18	DEPOT ST. E. MAIN AVE. TO S/O THIRD ST.
19	DEPOT ST. S/O THIRD ST. TO FIFTH ST.
20	FOUNTAIN OAKS DR. HILL RD. TO E/O ROMAL CT.
21	FOUNTAIN OAKS DR. E/O ROMAL CT. TO W/O GALLOP DR.
22	FOUNTAIN OAKS DR. W/O GALLOP DR. TO END
23	SUNDANCE DR. HILL RD. TO END
24	SORREL WAY E. DUNNE AVE. TO N/O CIMARRON DR.
25	SORREL WAY N/O CIMARRON AVE. TO END
26	SADDLEBACK DR. E. DUNNE AVE. TO S/O HUSTON CT.
27	SADDLEBACK DR. S/O HUSTON CT. TO FOUNTAIN OAKS DR.
28	CIMARRON DR. END TO E/O CALERO CT.
29	CIMARRON DR. E/O CALERO CT. TO END
30	GALLOP DR. E. DUNNE AVE TO FOUNTAIN OAKS DR.

CONTRACTOR SHALL NOTIFY U.S.A. (UNDERGROUND SERVICE ALERT), AT 1-800-642-2444, A MINIMUM OF 24 HOURS BEFORE BEGINNING ANY EXCAVATIONS

ALL LOCATIONS AND DEPTHS OF UTILITIES ARE APPROXIMATE. THE CONTRACTOR SHALL BE RESPONSIBLE FOR VERIFYING DEPTHS AND LOCATIONS OF ALL UTILITIES. ANY CHANGES TO THESE PLANS AND SPECIFICATIONS SHALL BE APPROVED BY THE CITY ENGINEER.

NOTE:
ALL ASPHALT CONCRETE PAVEMENT PLACED AS THE FINAL LIFT / WEARING COURSE SHALL CONTAIN NO RAP (RECLAIMED ASPHALT PAVEMENT).

COVER SHEET
2019
PAVEMENT RESURFACING PROJECT

DRAWN JAH	DESIGN LK	HOR N/A	
CHECKED LK	DATE 5/28/19	VERT N/A	
APPROVED	DATE 5/28/19	JOB NUMBER 519000	
SCOTT GREER-CITY ENGINEER PE 58879 EXP. 6/30/19			

City of Morgan Hill
Public Works Department
CITY OF MORGAN HILL
17575 Peak Avenue Morgan Hill, CA 95037 (408)778-6480, Fax (408)779-7236

NO.	DESCRIPTION	DATE	BY

FILE NUMBER: 000.00
PRINT DATE: 5/28/2019
SHEET NUMBER: 1 OF 30

G:\R-14\PRDJ\CIP\519000-2019PAVEMENTRESURFACINGPROJECT\CONST_DWGS\TITLE_SHEET.DWG

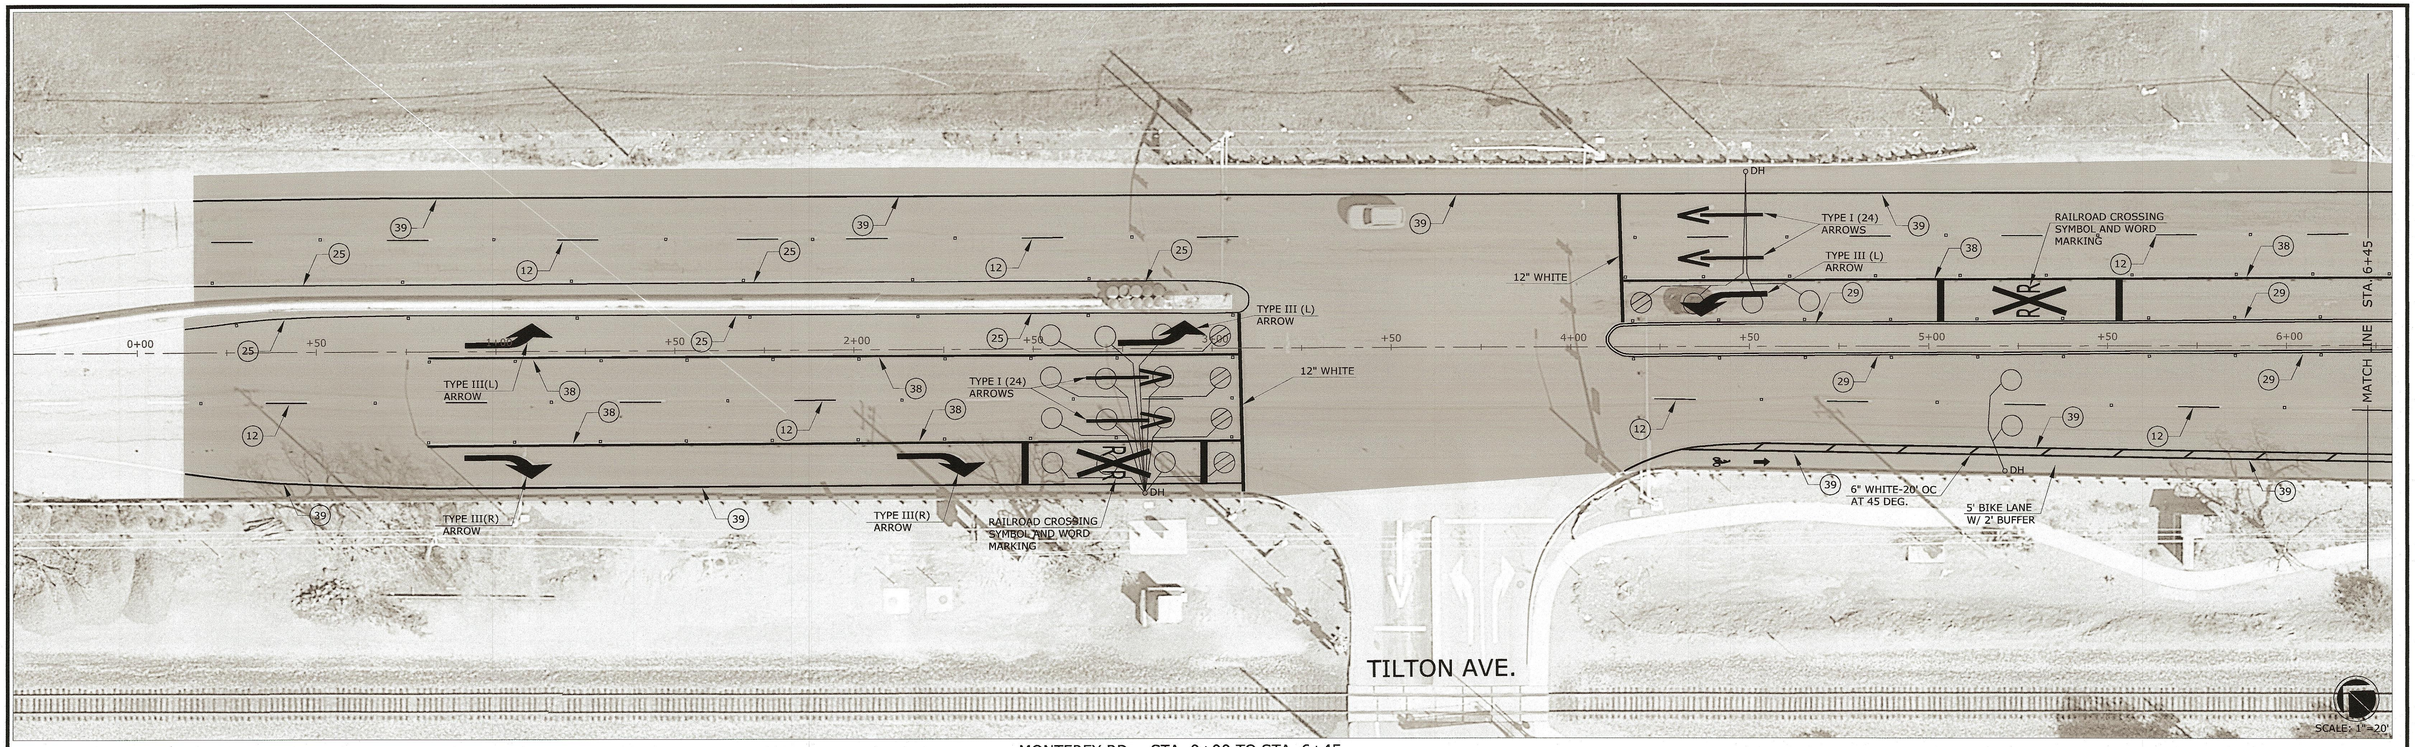

MONTEREY RD. - STA. 0+00 TO STA. 6+45

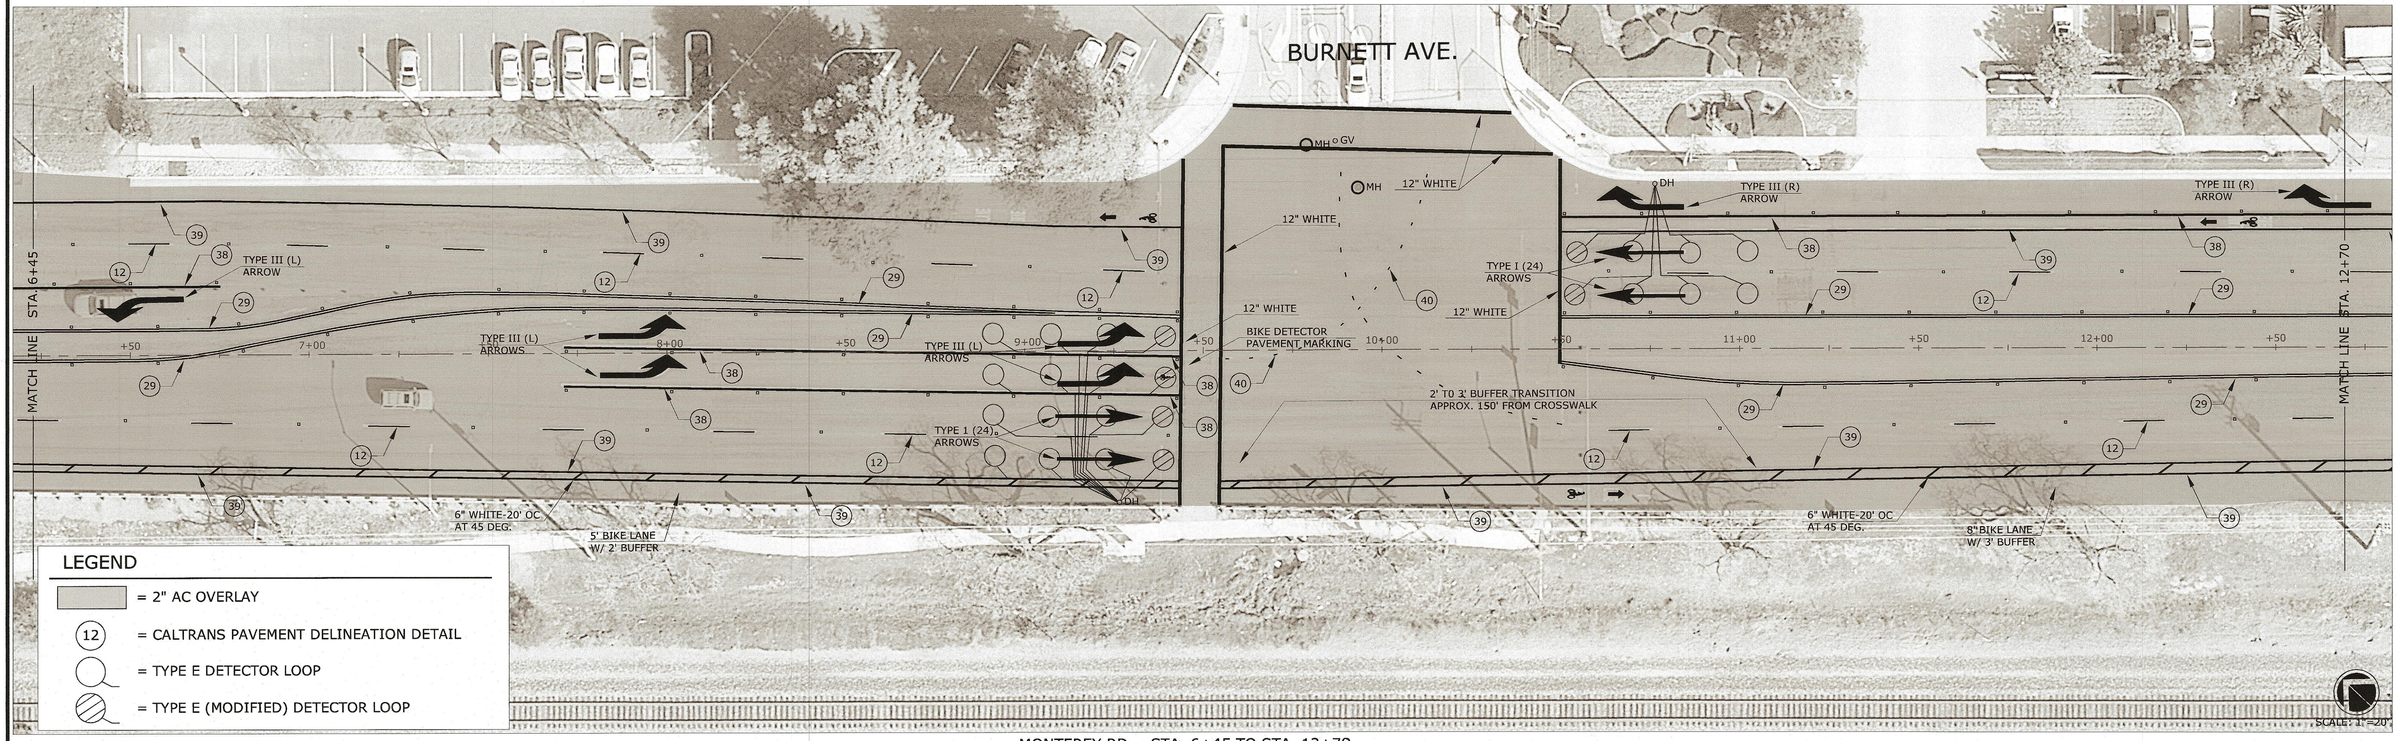

MONTEREY RD. - STA. 6+45 TO STA. 12+70

NO.	DESCRIPTION	DATE	BY

WORK ACCEPTED: INSPECTOR:

AS-BUILT CORRECTIONS

BY: DATE:

g:\r-14\Proj\CIP\51900-2019 Pavement Resurfacing Project\Const_Dwgs\Monterey_Main.dwg_Monterey 1

DRAWN: JAH | DESIGN: LK | HOR: 1"=20'

CHECKED: LK | VERT: N/A

APPROVED: | DATE: 5/28/19 | JOB NUMBER: 519000

SCOTT CREER-CITY ENGINEER
PE 58879 EXP. 6/30/19

CITY OF MORGAN HILL

City of Morgan Hill
Public Works Department

17575 Peak Ave. Morgan Hill, CA 95037 (408)778-6480, Fax (408)779-7236

MONTEREY ROAD
N/O TILTON AVE. TO S/O BURNETT AVE.
2019 PAVEMENT RESURFACING PROJECT

FILE NUMBER: 000.00
PRINT DATE: 5/28/2019
SHEET NUMBER: 2 of 30

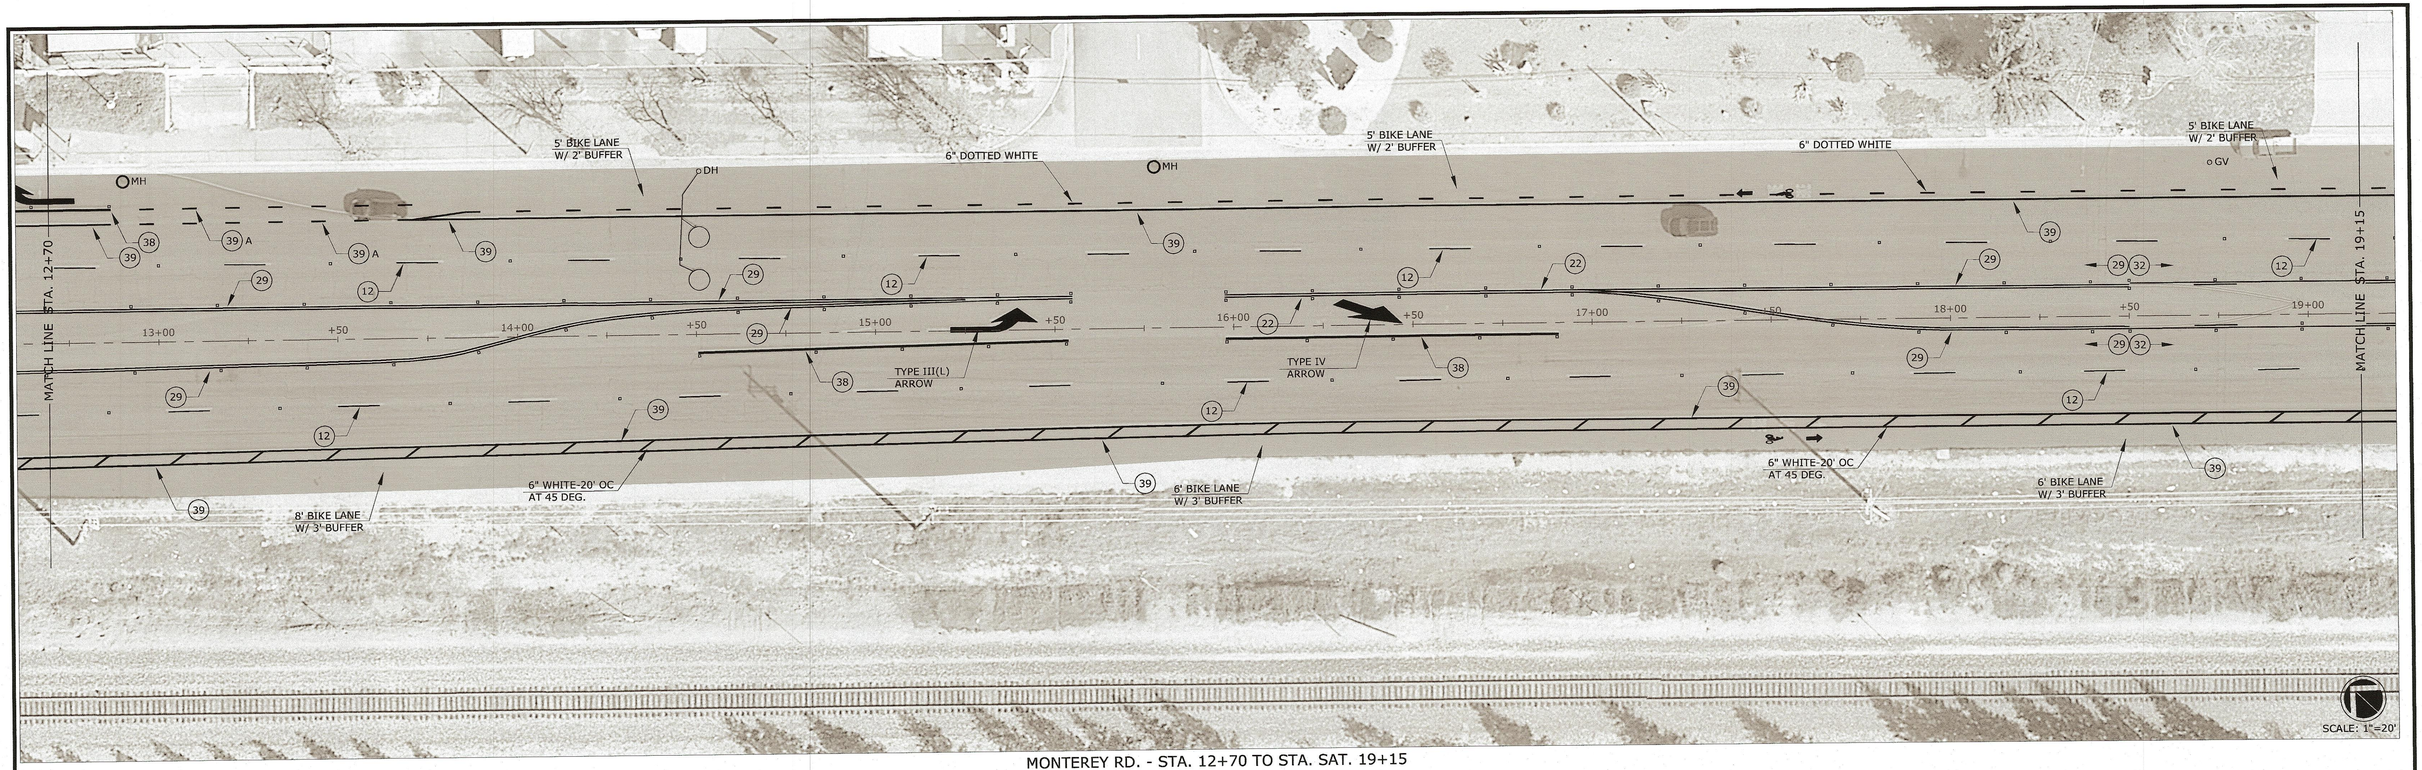

MONTEREY RD. - STA. 12+70 TO STA. SAT. 19+15

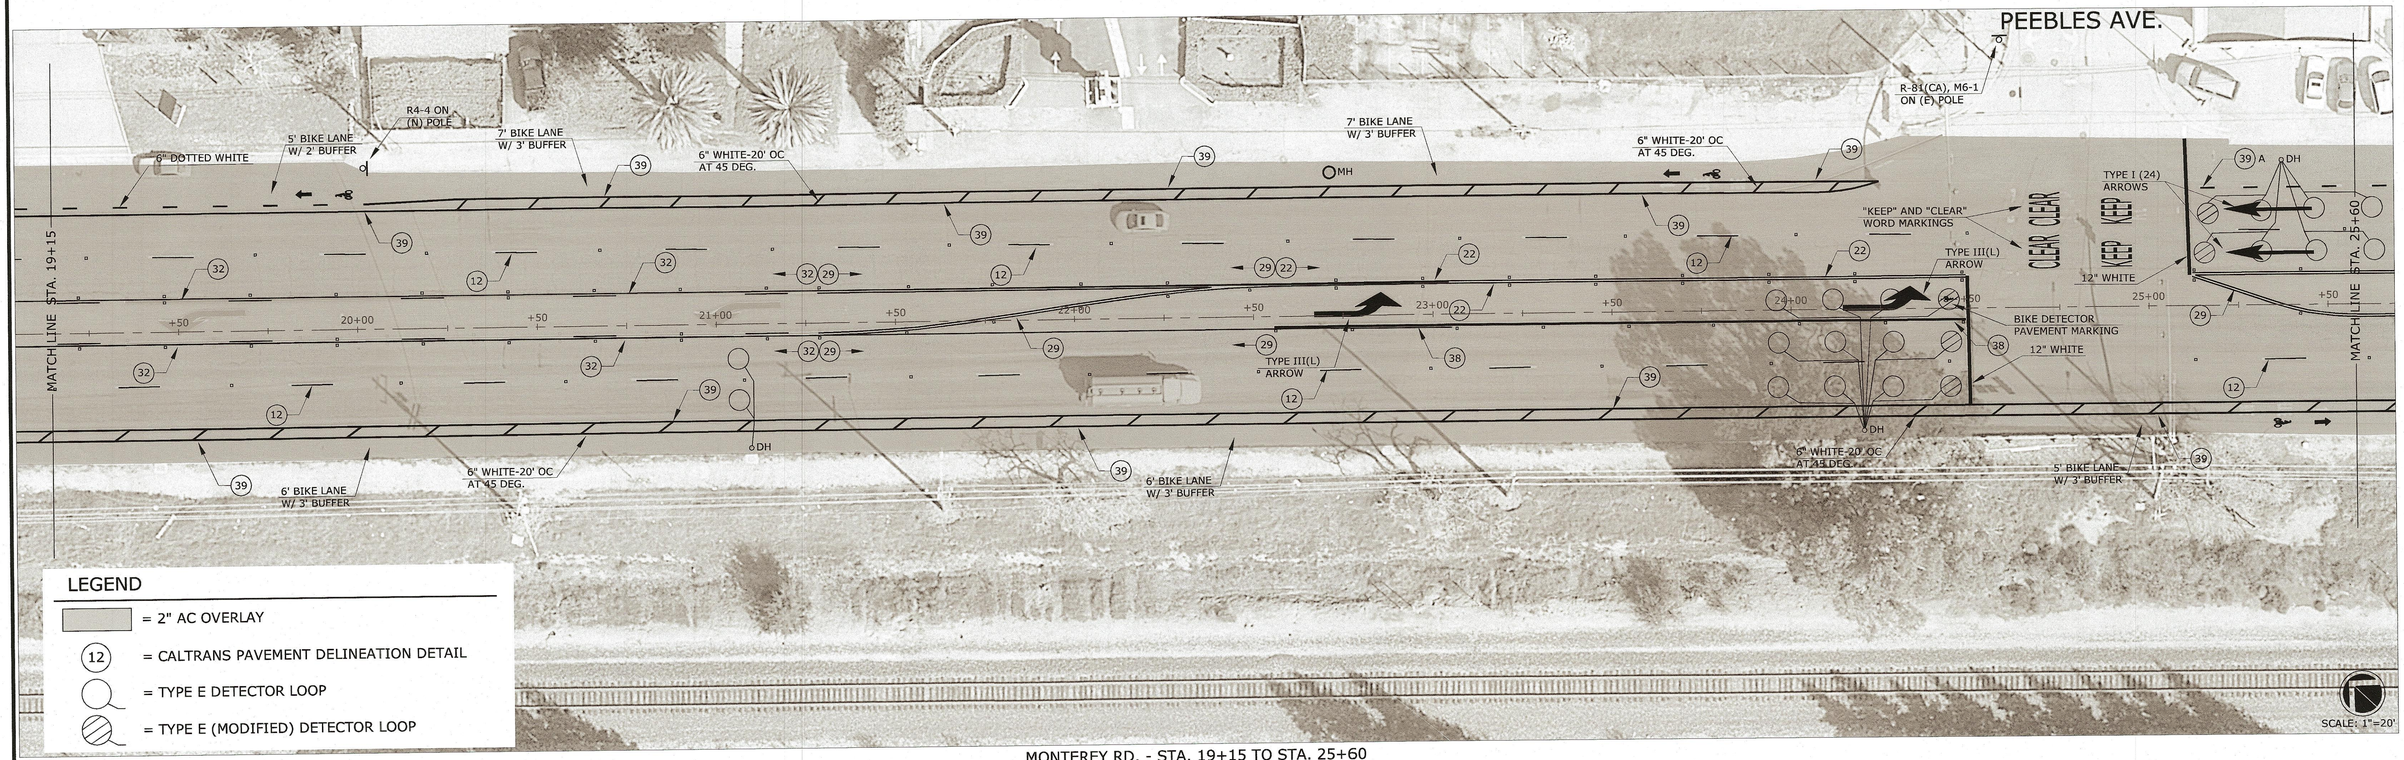

MONTEREY RD. - STA. 19+15 TO STA. 25+60

LEGEND

- = 2" AC OVERLAY
- (12) = CALTRANS PAVEMENT DELINEATION DETAIL
- = TYPE E DETECTOR LOOP
- = TYPE E (MODIFIED) DETECTOR LOOP

NO.	DESCRIPTION	DATE	BY

WORK ACCEPTED: INSPECTOR:

AS-BUILT CORRECTIONS

BY: DATE:

DRAWN: JAH DESIGN: LK HOR: 1"=20'

CHECKED: LK VERT: N/A

APPROVED: DATE: 5/28/19 JOB NUMBER: 519000

SCOTT CREER-CITY ENGINEER PE 58879 EXP. 6/30/19

g:\r-14\Proj\CIP\51900-2019 Pavement Resurfacing Project\Const_Dwgs\Monterey_Main.dwg_Monterey 2

City of Morgan Hill
Public Works Department
17575 Peak Ave. Morgan Hill, CA 95037 (408)778-6480, Fax (408)779-7236

MONTEREY ROAD

S/O BURNETT AVE. TO S/O PEEBLES AVE.

2019 PAVEMENT RESURFACING PROJECT

FILE NUMBER: 000.00

PRINT DATE: 5/28/2019

SHEET NUMBER: 3 of 30

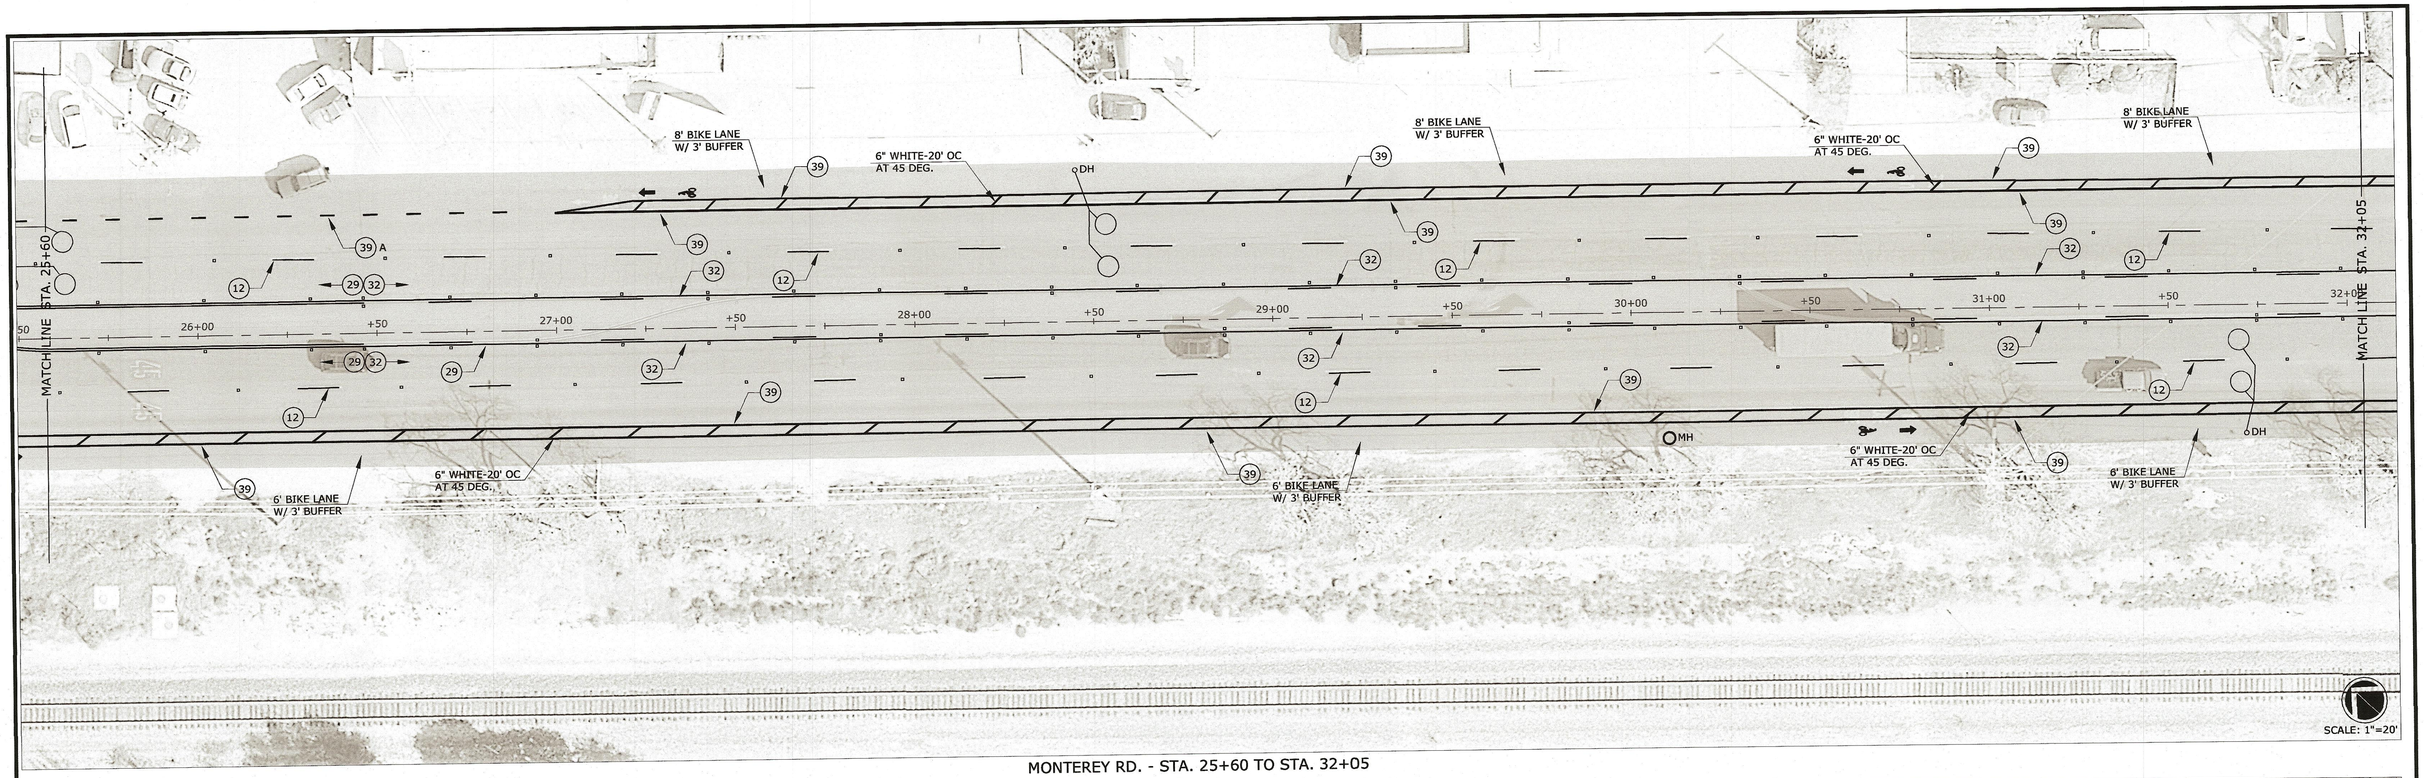

MONTEREY RD. - STA. 25+60 TO STA. 32+05

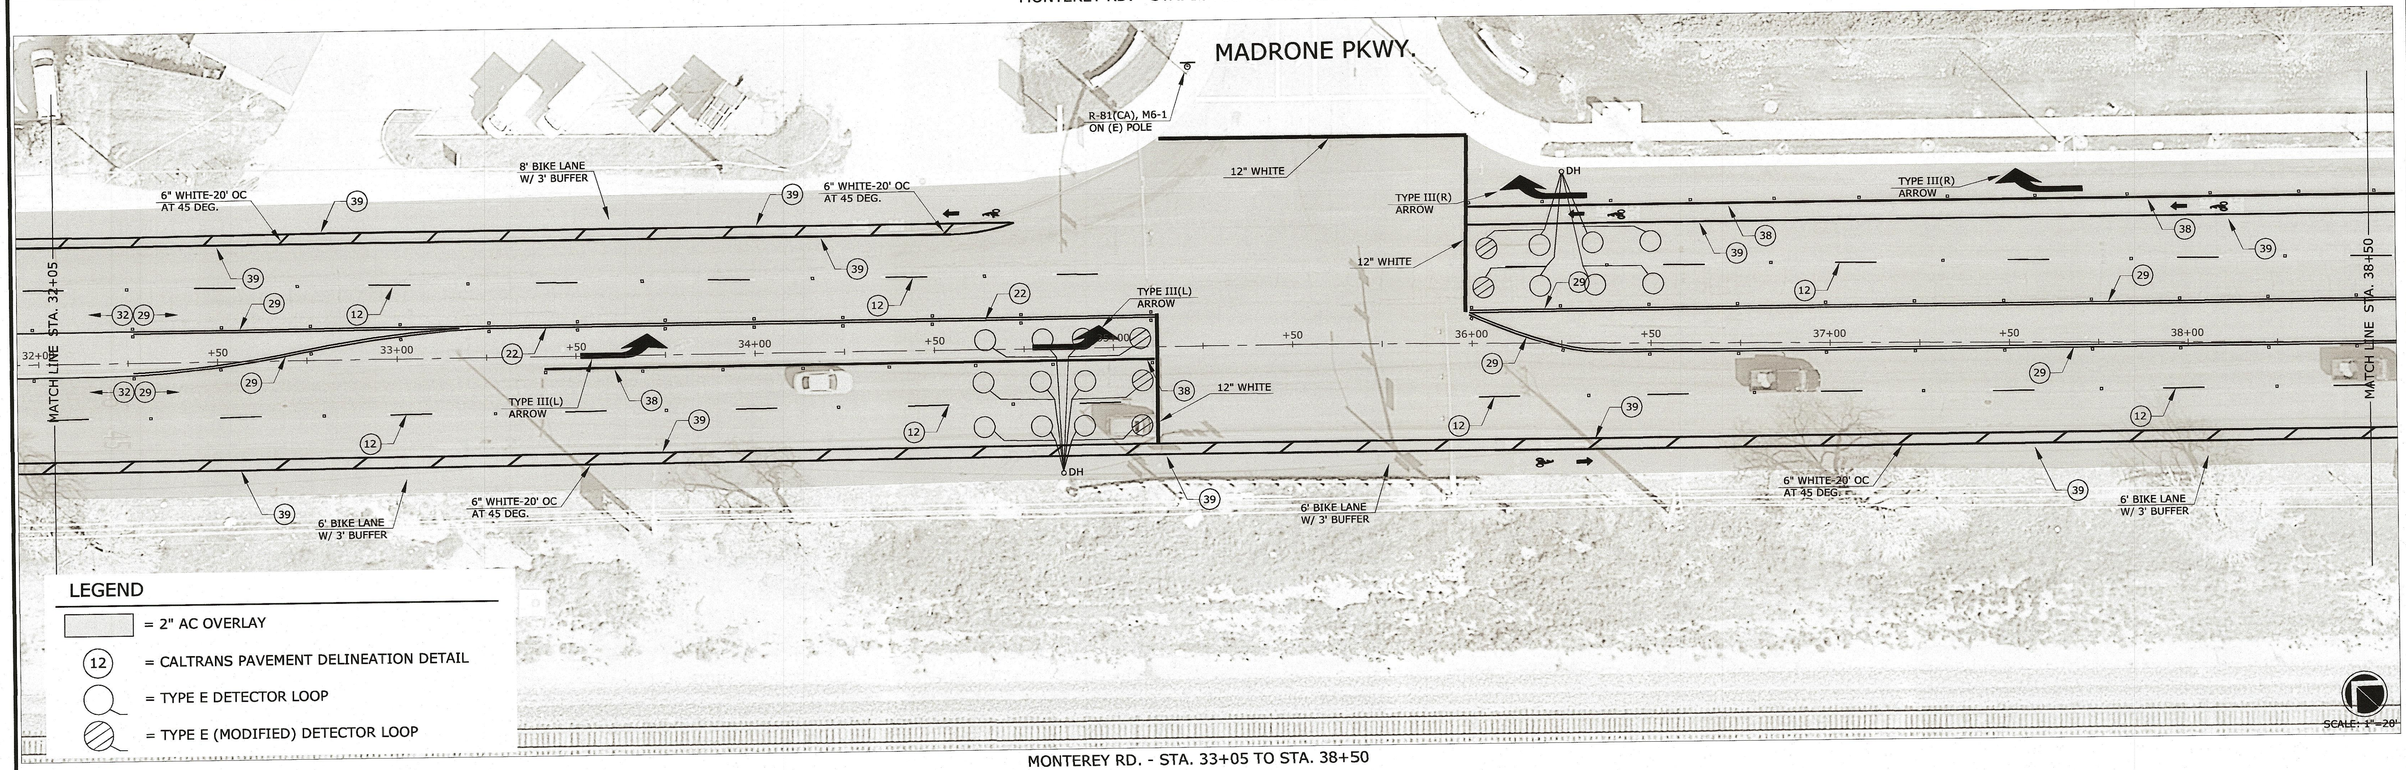

MONTEREY RD. - STA. 33+05 TO STA. 38+50

NO.	DESCRIPTION	DATE	BY

WORK ACCEPTED: INSPECTOR:
AS-BUILT CORRECTIONS
BY: DATE:

DRAWN: JAH DESIGN: LK
CHECKED: LK
APPROVED: DATE: 5/28/19
SCOTT CREER-CITY ENGINEER
PE 58879 EXP. 6/30/19

HOR: 1"=20'
VERT: N/A
JOB NUMBER: 519000

g:\r-14\Proj\CIP\51900-2019 Pavement Resurfacing Project\Const_Dwgs\Monterey_Main.dwg_Monterey 3

CITY OF MORGAN HILL
City of Morgan Hill
Public Works Department
17575 Peak Ave. Morgan Hill, CA 95037 (408)778-6480, Fax (408)779-7236

MONTEREY ROAD
S/O PEEBLES AVE. TO S/O MADRONE PKWY.
2019 PAVEMENT RESURFACING PROJECT

FILE NUMBER: 000.00
PRINT DATE: 5/28/2019
SHEET NUMBER: 4 of 30

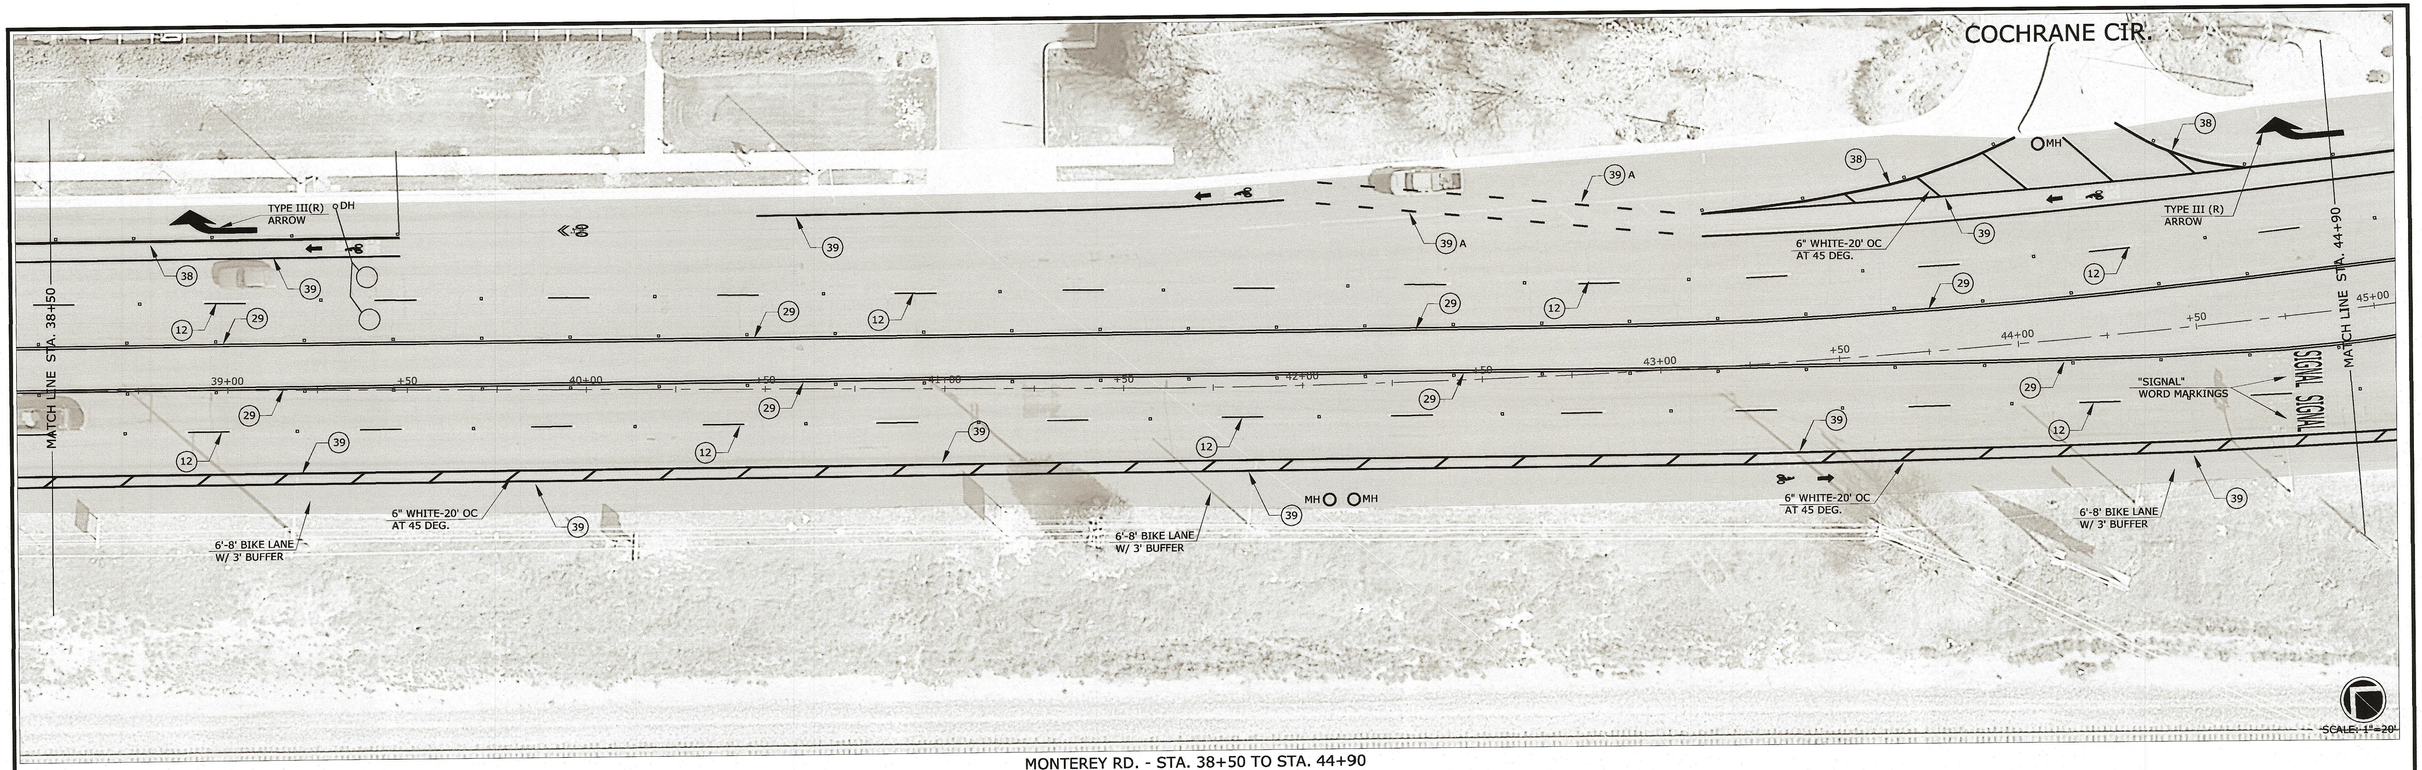

MONTEREY RD. - STA. 38+50 TO STA. 44+90

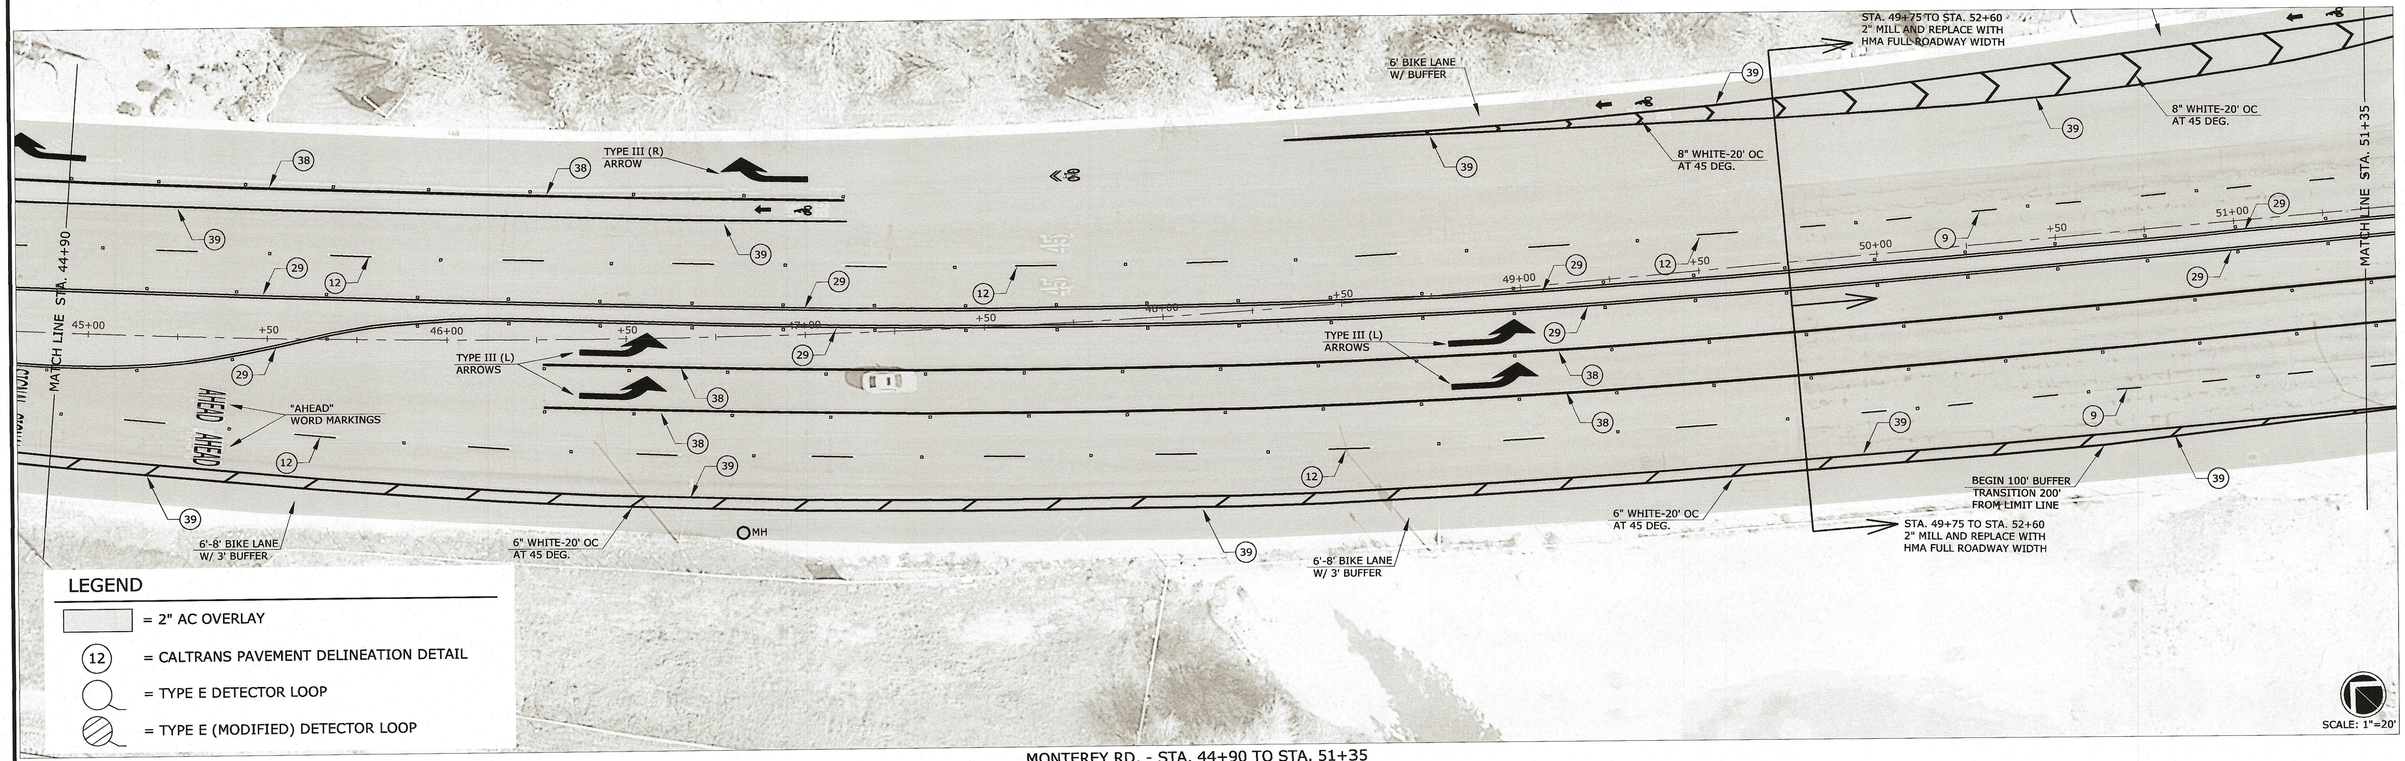

MONTEREY RD. - STA. 44+90 TO STA. 51+35

LEGEND

- = 2" AC OVERLAY
- (12) = CALTRANS PAVEMENT DELINEATION DETAIL
- = TYPE E DETECTOR LOOP
- = TYPE E (MODIFIED) DETECTOR LOOP

NO.	DESCRIPTION	DATE	BY

WORK ACCEPTED: INSPECTOR:

AS-BUILT CORRECTIONS

BY: DATE:

DRAWN: JAH DESIGN: LK HOR: 1"=20

CHECKED: LK VERT: N/A

APPROVED: DATE: 5/28/19 JOB NUMBER: 519000

SCOTT CREER-CITY ENGINEER
PE 58879 EXP. 6/30/19

City of Morgan Hill
Public Works Department
17575 Peak Ave. Morgan Hill, CA 95037 (408)778-6480, Fax (408)779-7236

MONTEREY ROAD
S/O MADRONE PKWY. TO S/O COCHRANE CIR.
2019 PAVEMENT RESURFACING PROJECT

FILE NUMBER: 000.00
PRINT DATE: 5/28/2019
SHEET NUMBER: 5 of 30

g:\r-14\Proj\CIP\51900-2019 Pavement Resurfacing Project\Const_Dwgs\Monterey_Main.dwg_Monterey 4

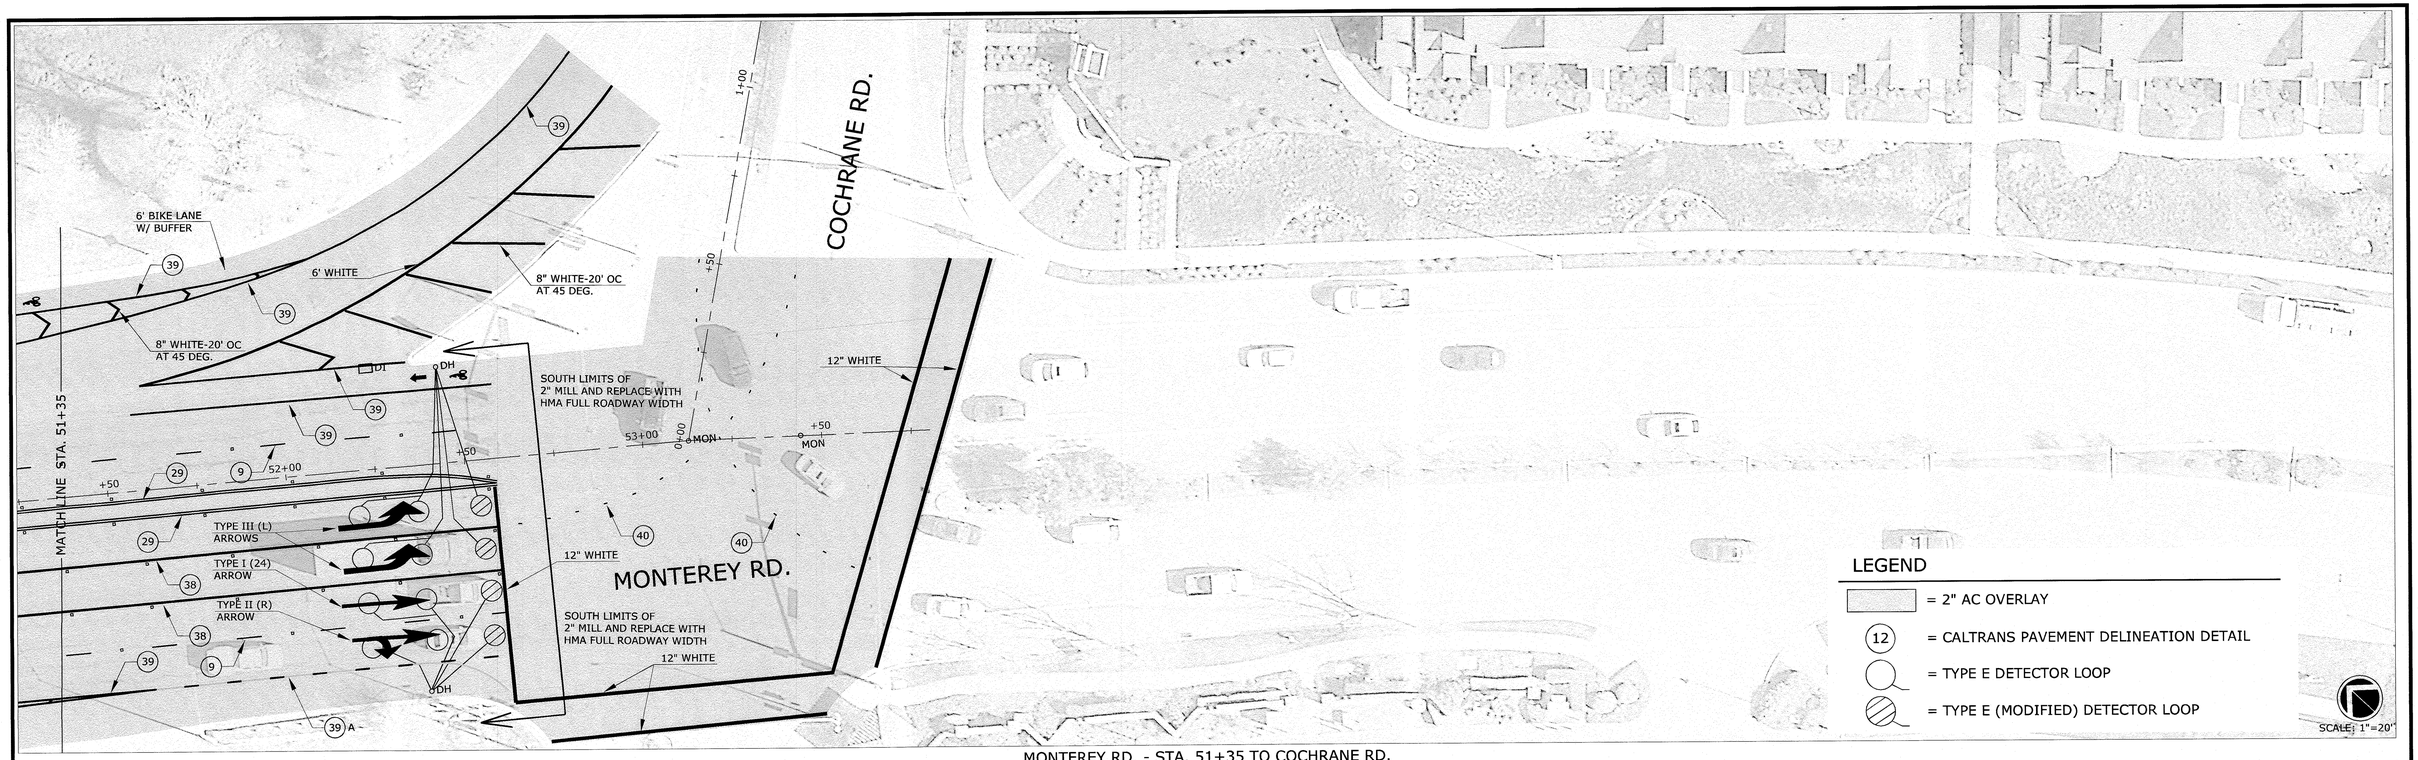

MONTEREY RD. - STA. 51+35 TO COCHRANE RD.

NO.	DESCRIPTION	DATE	BY

g:\r-14\Proj\CIP\51900-2019 Pavement Resurfacing Project\Const_Dwgs\Monterey_Main.dwg_Monterey 5

WORK ACCEPTED: INSPECTOR:

AS-BUILT CORRECTIONS

BY: DATE:

DRAWN: JAH DESIGN: LK HOR: 1"=20'

CHECKED: LK VERT: N/A

APPROVED: DATE: 5/20/19 JOB NUMBER: 519000

SCOTT CREER-CITY ENGINEER
PE 58879 EXP. 6/30/19

City of Morgan Hill
Public Works Department
CITY OF MORGAN HILL
17575 Peak Ave. Morgan Hill, CA 95037 (408)778-6480, Fax (408)779-7236

MONTEREY ROAD
S/O COCHRANE CIR. TO COCHRANE RD.
2019 PAVEMENT RESURFACING PROJECT

FILE NUMBER: 000.00
PRINT DATE: 5/28/2019
SHEET NUMBER: 6 of 30

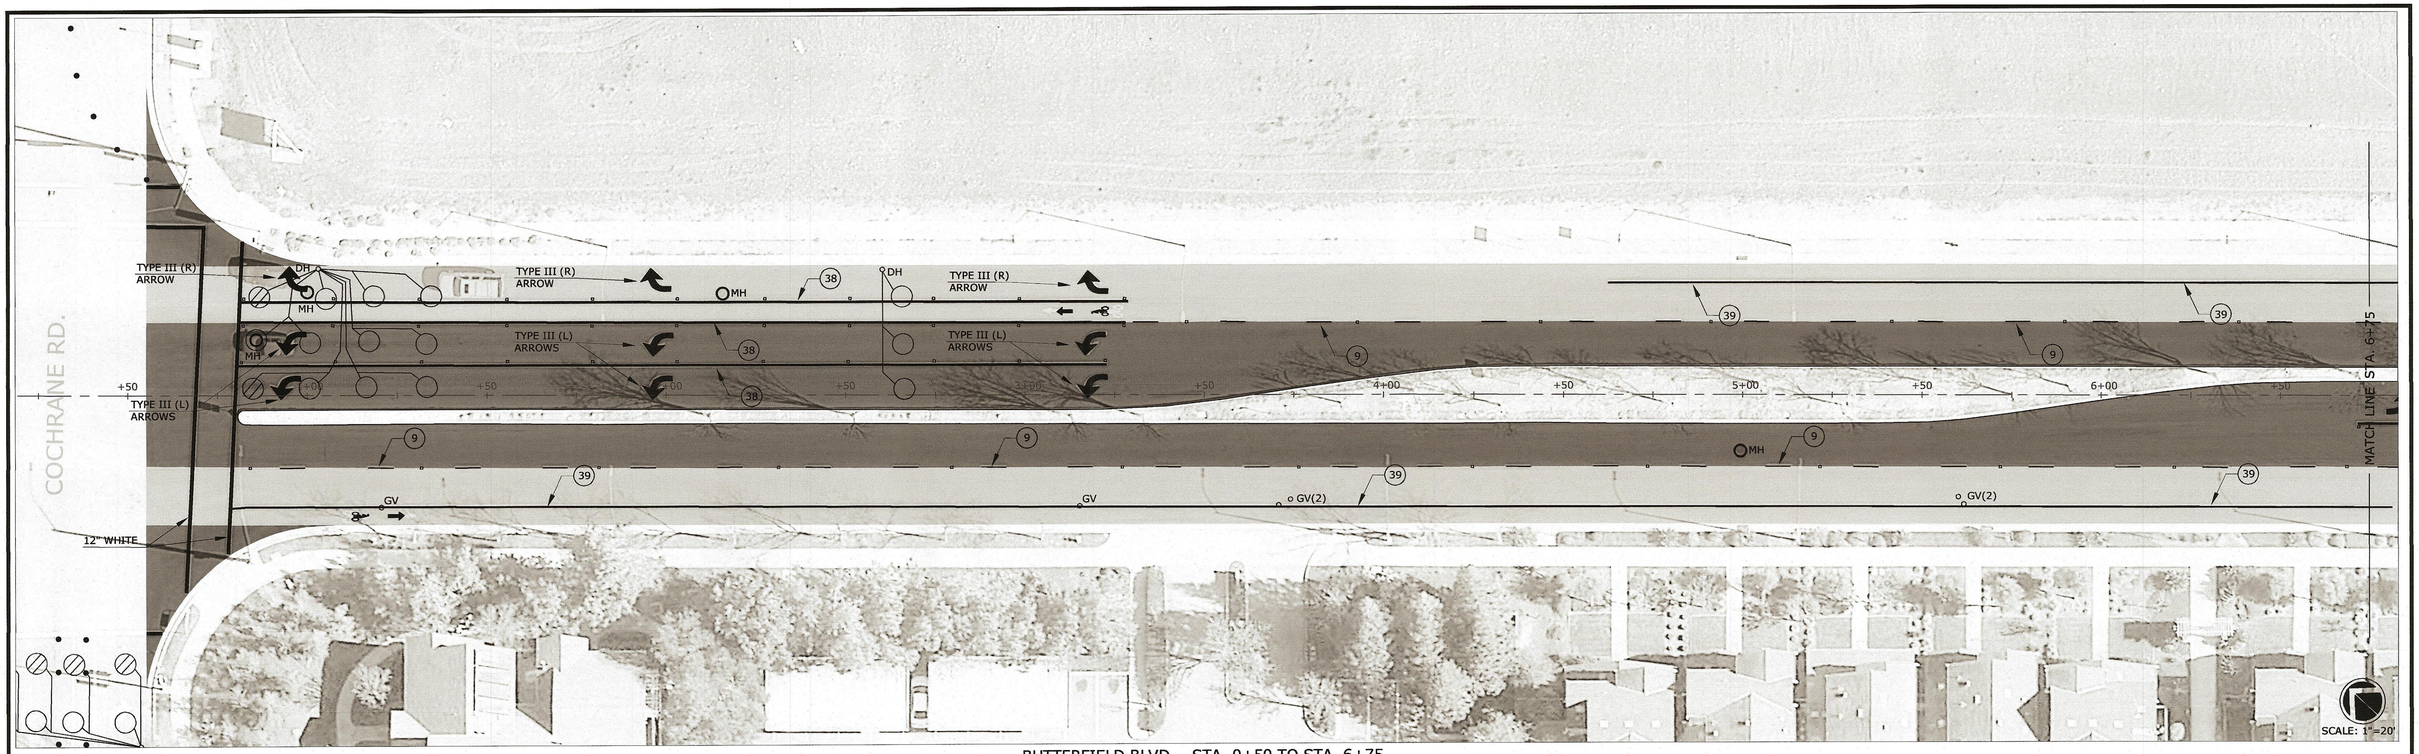

BUTTERFIELD BLVD. - STA. 0+50 TO STA. 6+75

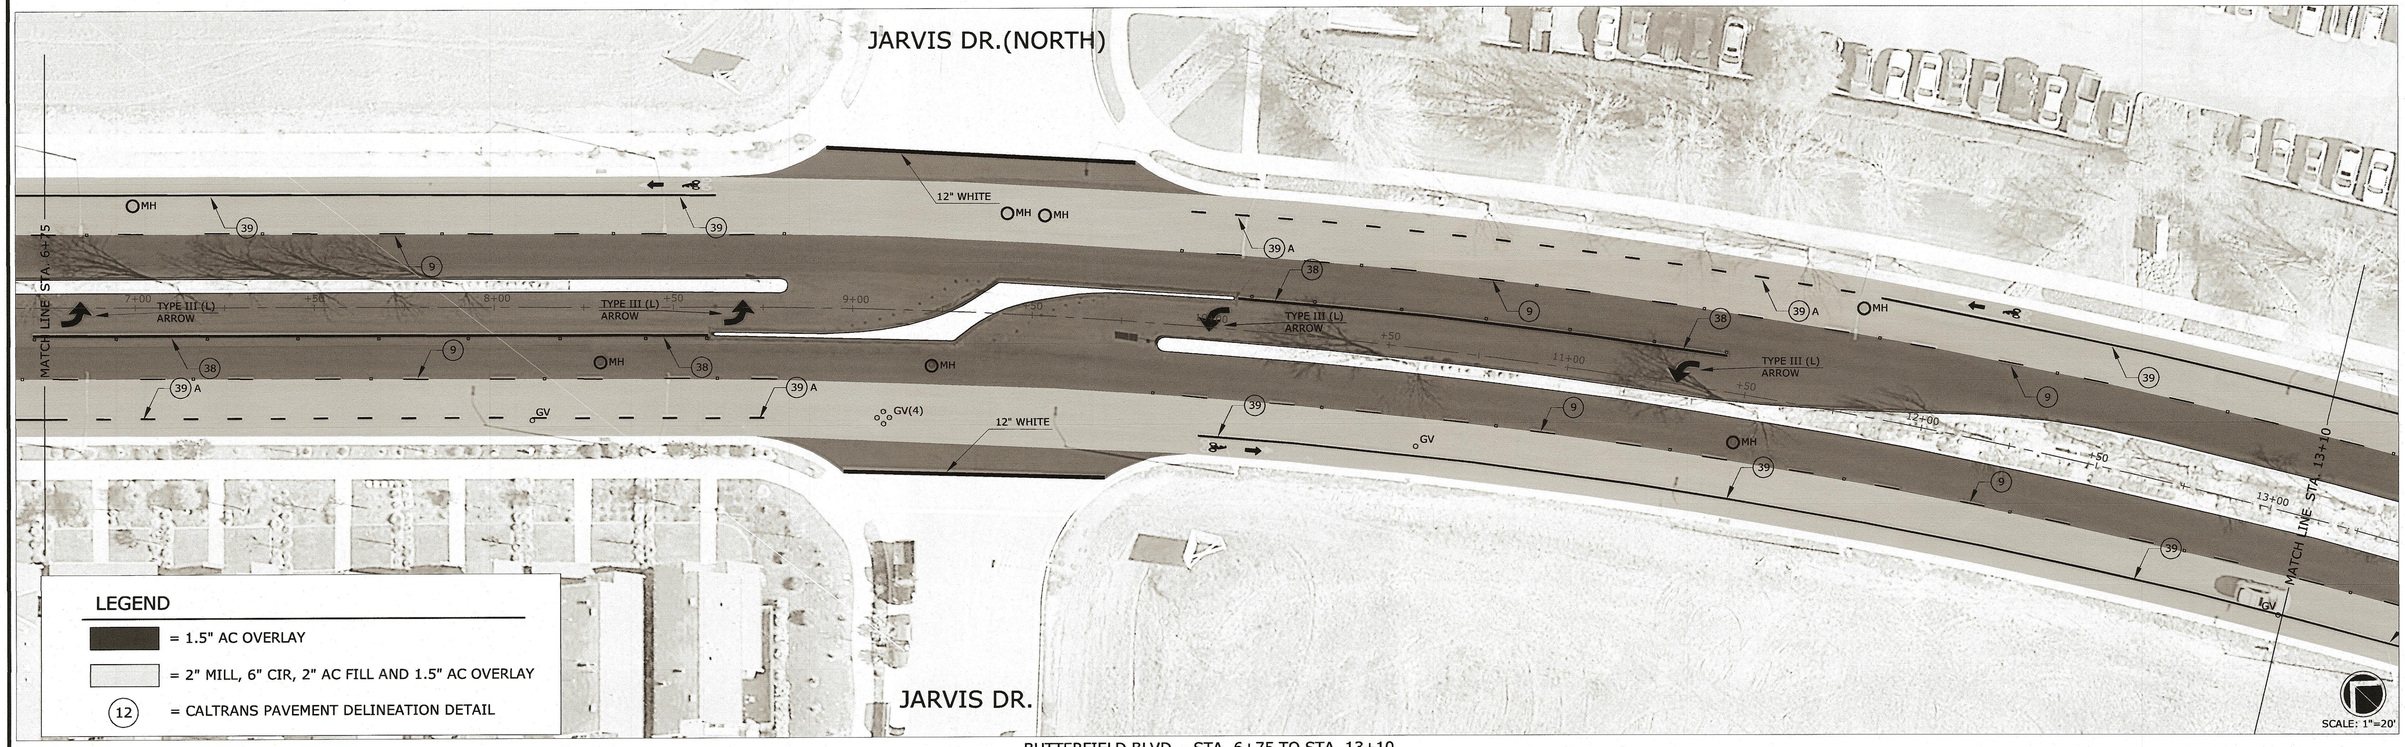

BUTTERFIELD BLVD. - STA. 6+75 TO STA. 13+10

NO.	DESCRIPTION	DATE	BY

WORK ACCEPTED: INSPECTOR:

AS-BUILT CORRECTIONS

BY: DATE:

g:\r-14\Proj\CIP\51900-2019 Pavement Resurfacing Project\Const_Dwgs\Monterey_Main.dwg_Butterfield 1

DRAWN: JAH | DESIGN: LK | HOR: 1"=20'

CHECKED: LK | VERT: N/A

APPROVED: | DATE: 5/20/19 | JOB NUMBER: 519000

SCOTT CREER-CITY ENGINEER
PE 58879 EXP. 6/30/19

CITY OF MORGAN HILL

City of Morgan Hill
Public Works Department

17575 Peak Ave. Morgan Hill, CA 95037 (408)778-6480, Fax (408)779-7236

BUTTERFIELD BOULEVARD
COCHRANE RD. TO S/O JARVIS DR. (NORTH)
2019 PAVEMENT RESURFACING PROJECT

FILE NUMBER: 000.00

PRINT DATE: 5/28/2019

SHEET NUMBER: 7 of 30

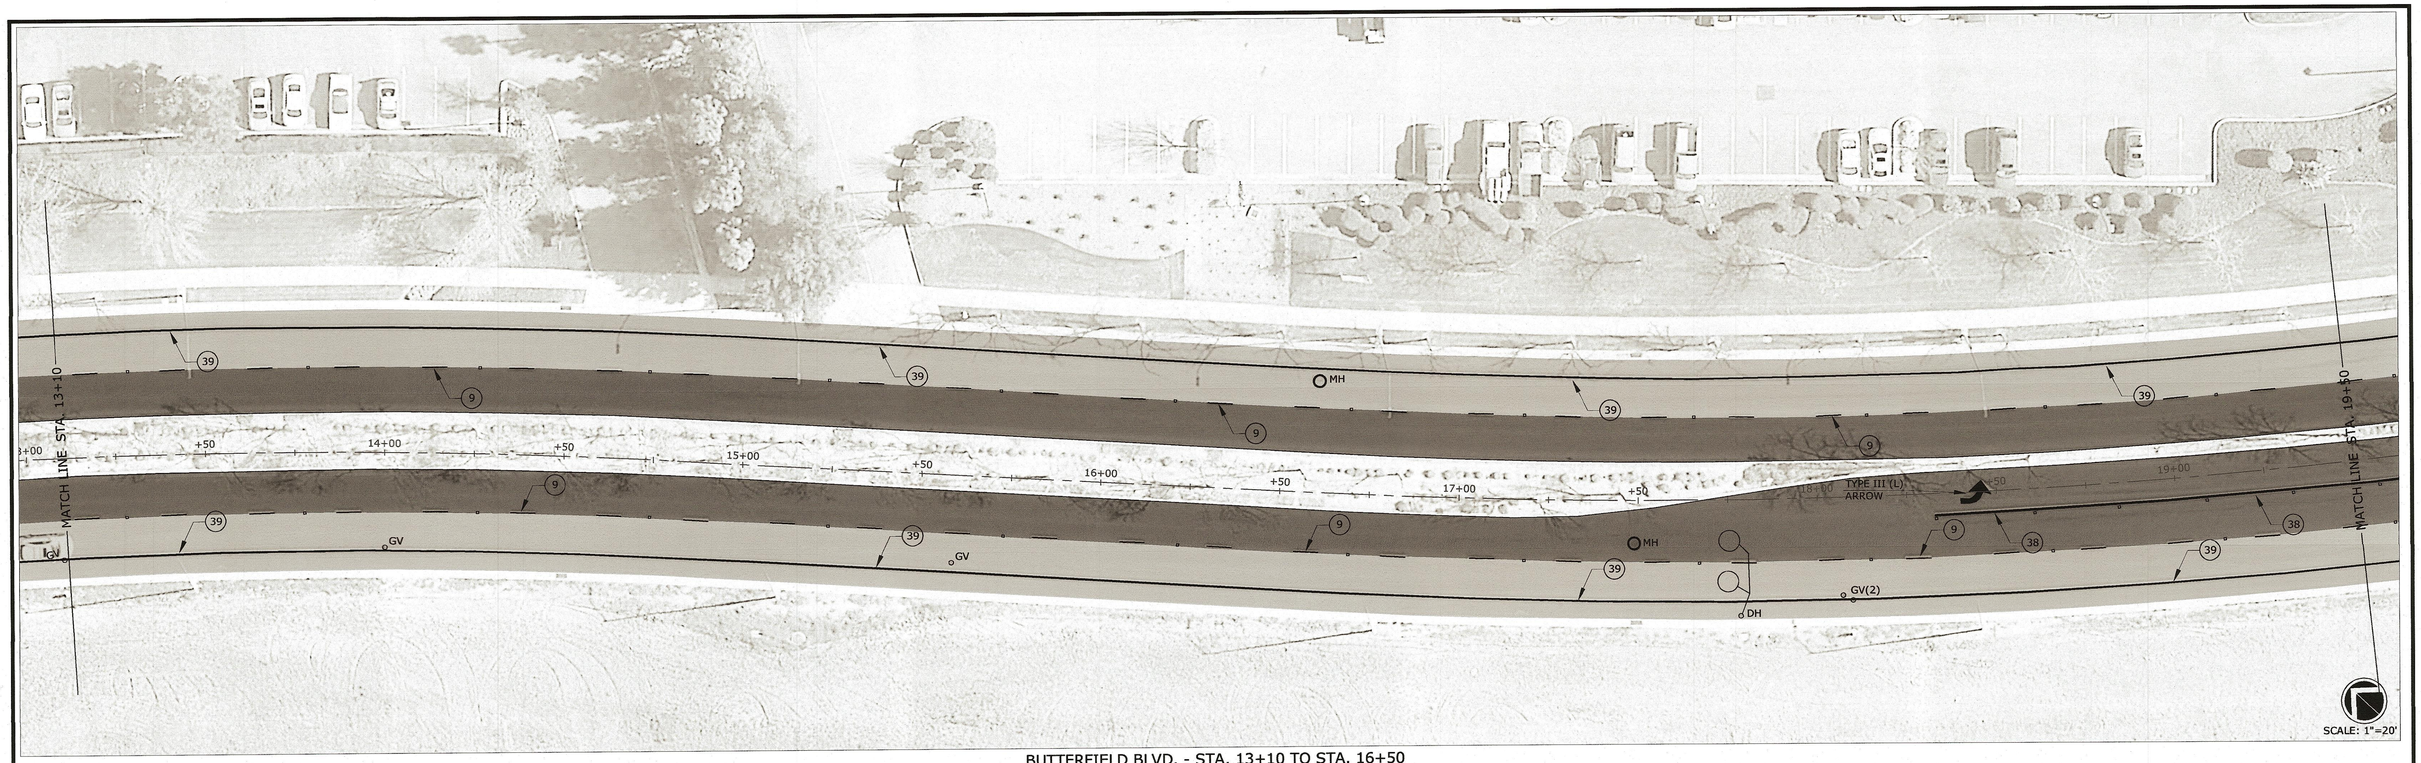

BUTTERFIELD BLVD. - STA. 13+10 TO STA. 16+50

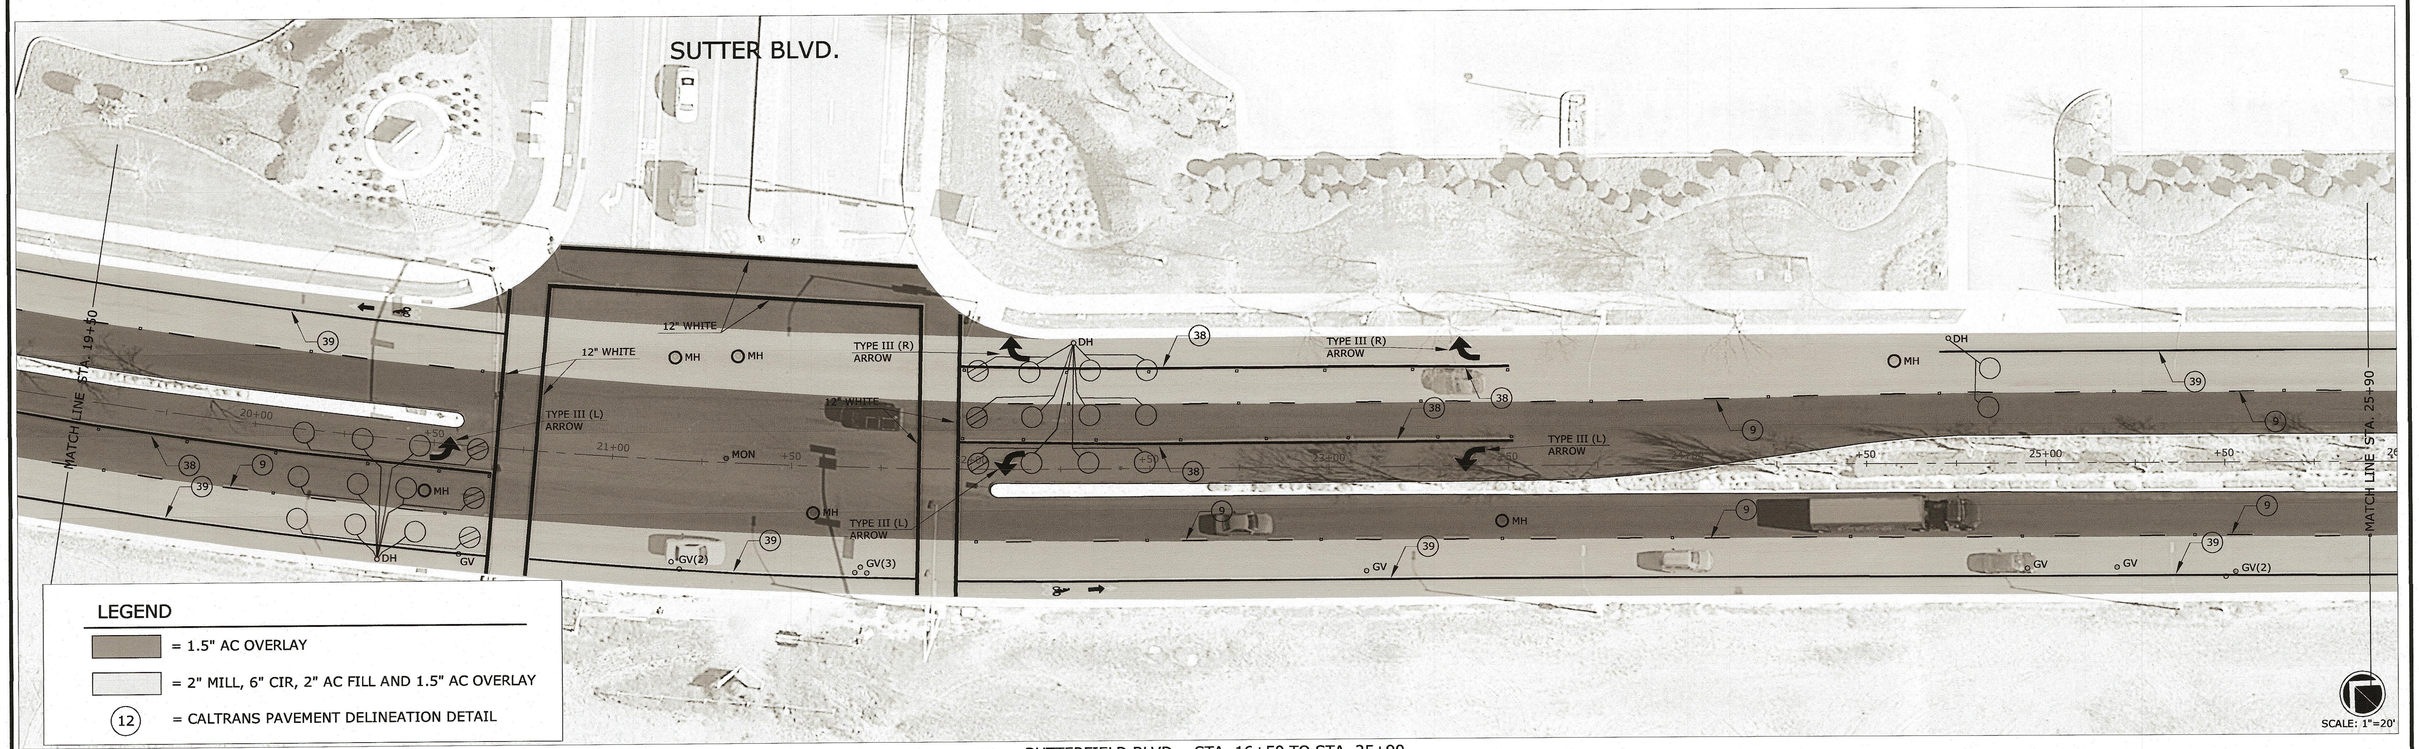

BUTTERFIELD BLVD. - STA. 16+50 TO STA. 25+90

NO.	DESCRIPTION	DATE	BY

WORK ACCEPTED: INSPECTOR:

AS-BUILT CORRECTIONS

BY: DATE:

g:\r-14\Proj\CIP\51900-2019 Pavement Resurfacing Project\Const_Dwgs\Monterey_Main.dwg_Butterfield 2

DRAWN: JAH DESIGN: LK HOR: 1"=20'

CHECKED: LK VERT: N/A

APPROVED: DATE: 5/20/19 JOB NUMBER: 519000

SCOTT CREER-CITY ENGINEER
PE 58879 EXP. 6/30/19

City of Morgan Hill
Public Works Department
CITY OF MORGAN HILL
17575 Peak Ave. Morgan Hill, CA 95037 (408)778-6480, Fax (408)779-7236

BUTTERFIELD BOULEVARD
S/O JARVIS DR. (NORTH) TO S/O SUTTER BLVD.
2019 PAVEMENT RESURFACING PROJECT

FILE NUMBER: 000.00
PRINT DATE: 5/28/2019
SHEET NUMBER: 8 of 30

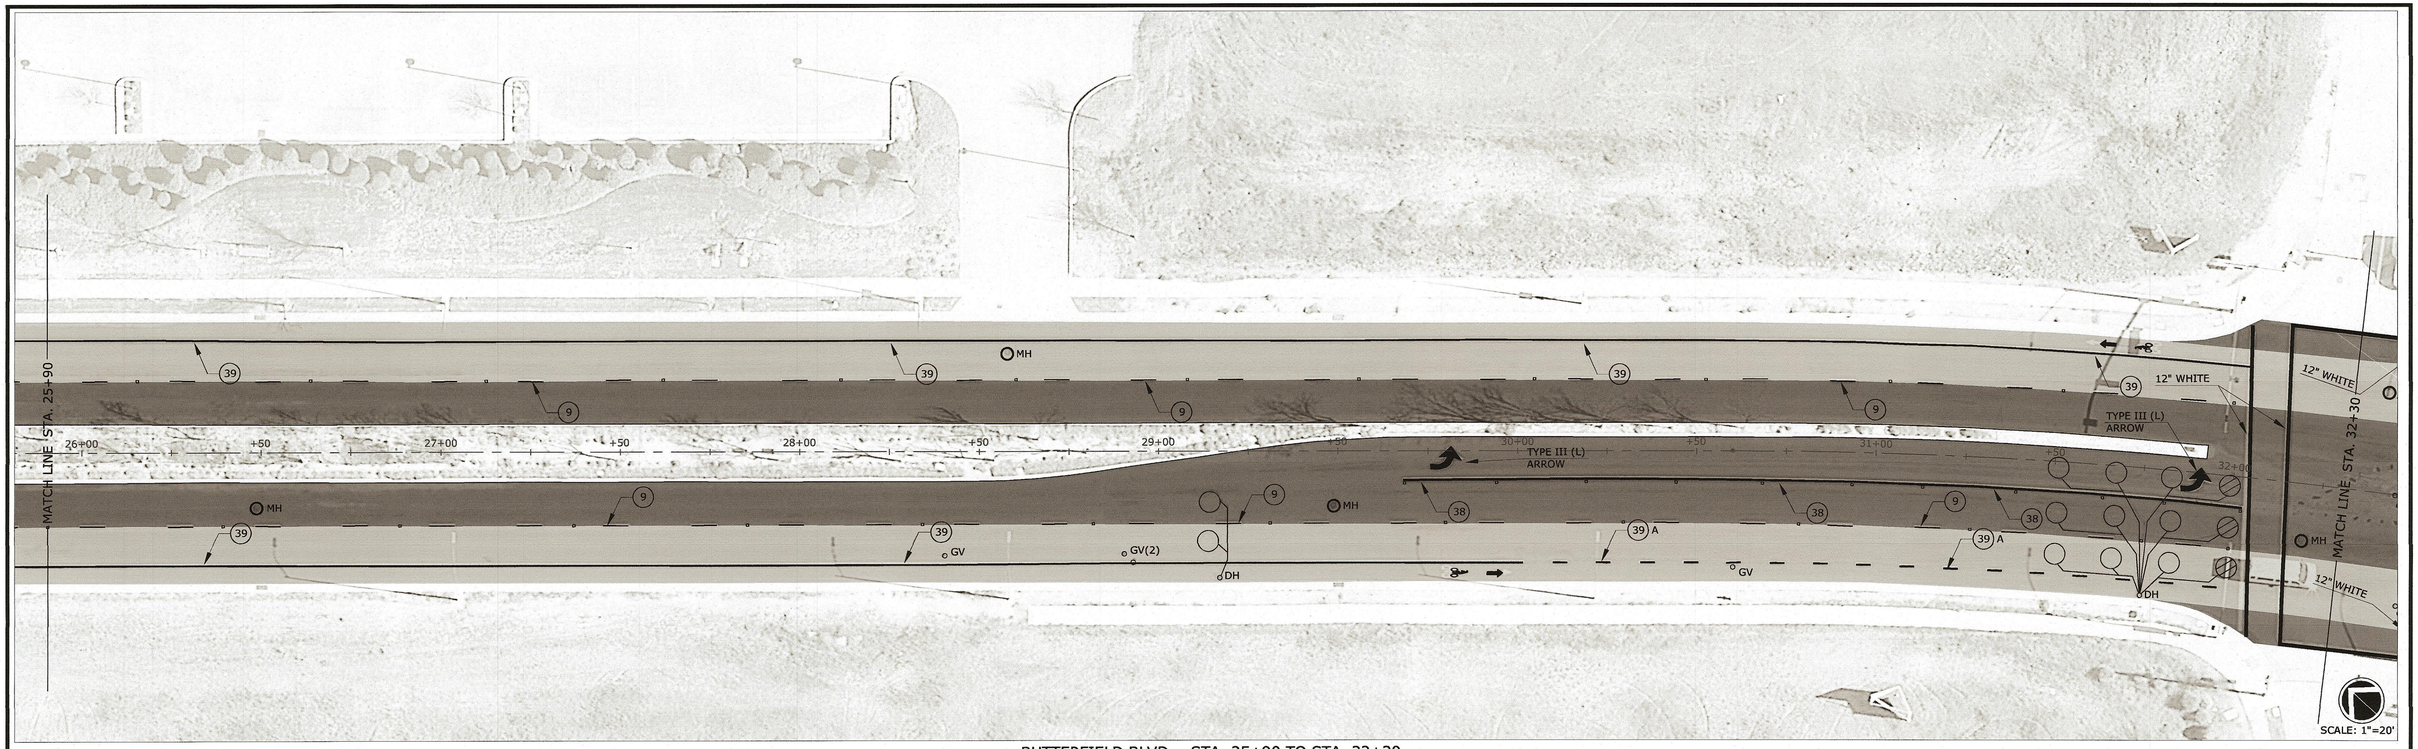

BUTTERFIELD BLVD. - STA. 25+90 TO STA. 32+30

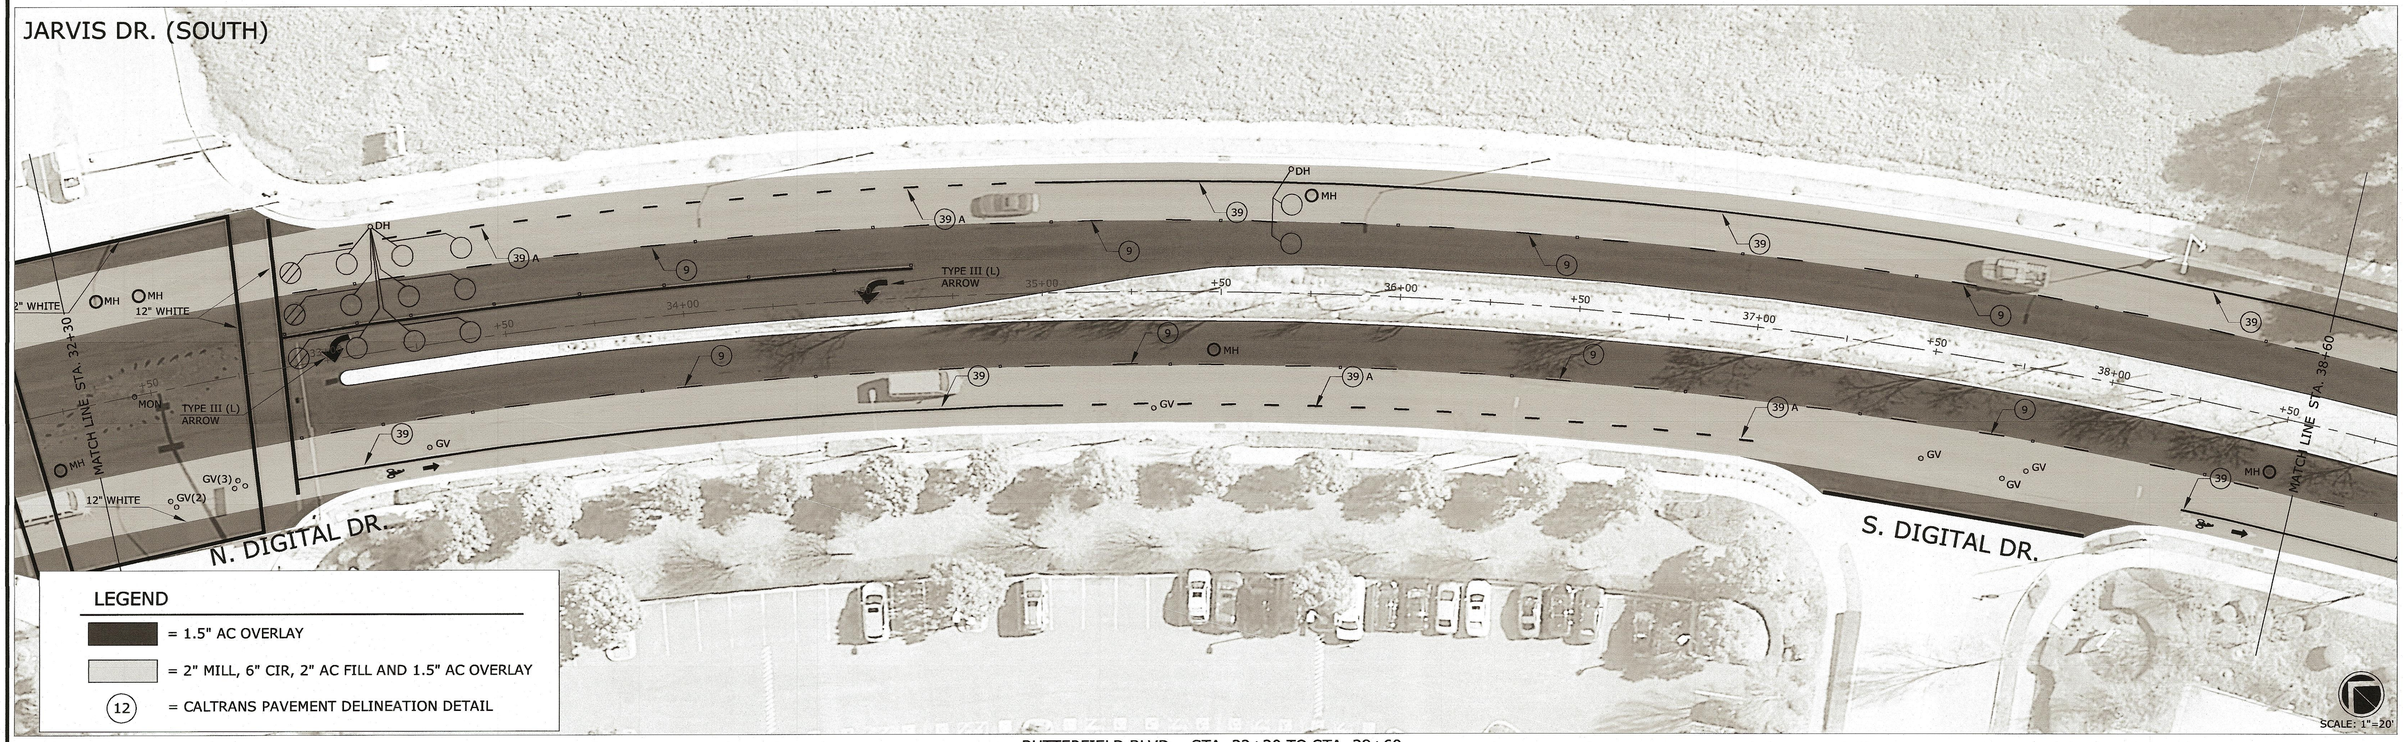

BUTTERFIELD BLVD. - STA. 32+30 TO STA. 38+60

NO.	DESCRIPTION	DATE	BY

WORK ACCEPTED: INSPECTOR:

AS-BUILT CORRECTIONS

BY: DATE:

g:\r-14\Proj\CIP\51900-2019 Pavement Resurfacing Project\Const_Dwgs\Monterey_Main.dwg_Butterfield 3

DRAWN: JAH | DESIGN: LK | HOR: 1"=20'

CHECKED: LK | VERT: N/A

APPROVED: S.C. | DATE: 5/28/19 | JOB NUMBER: 519000

SCOTT CREER-CITY ENGINEER
PE 58879 EXP. 6/30/19

CITY OF MORGAN HILL

City of Morgan Hill
Public Works Department
17575 Peak Ave. Morgan Hill, CA 95037 (408)778-6480, Fax (408)779-7236

BUTTERFIELD BOULEVARD
S/O SUTTER BLVD. TO S/O S. DIGITAL DR.
2019 PAVEMENT RESURFACING PROJECT

FILE NUMBER: 000.00
PRINT DATE: 5/28/2019
SHEET NUMBER: 9 of 30

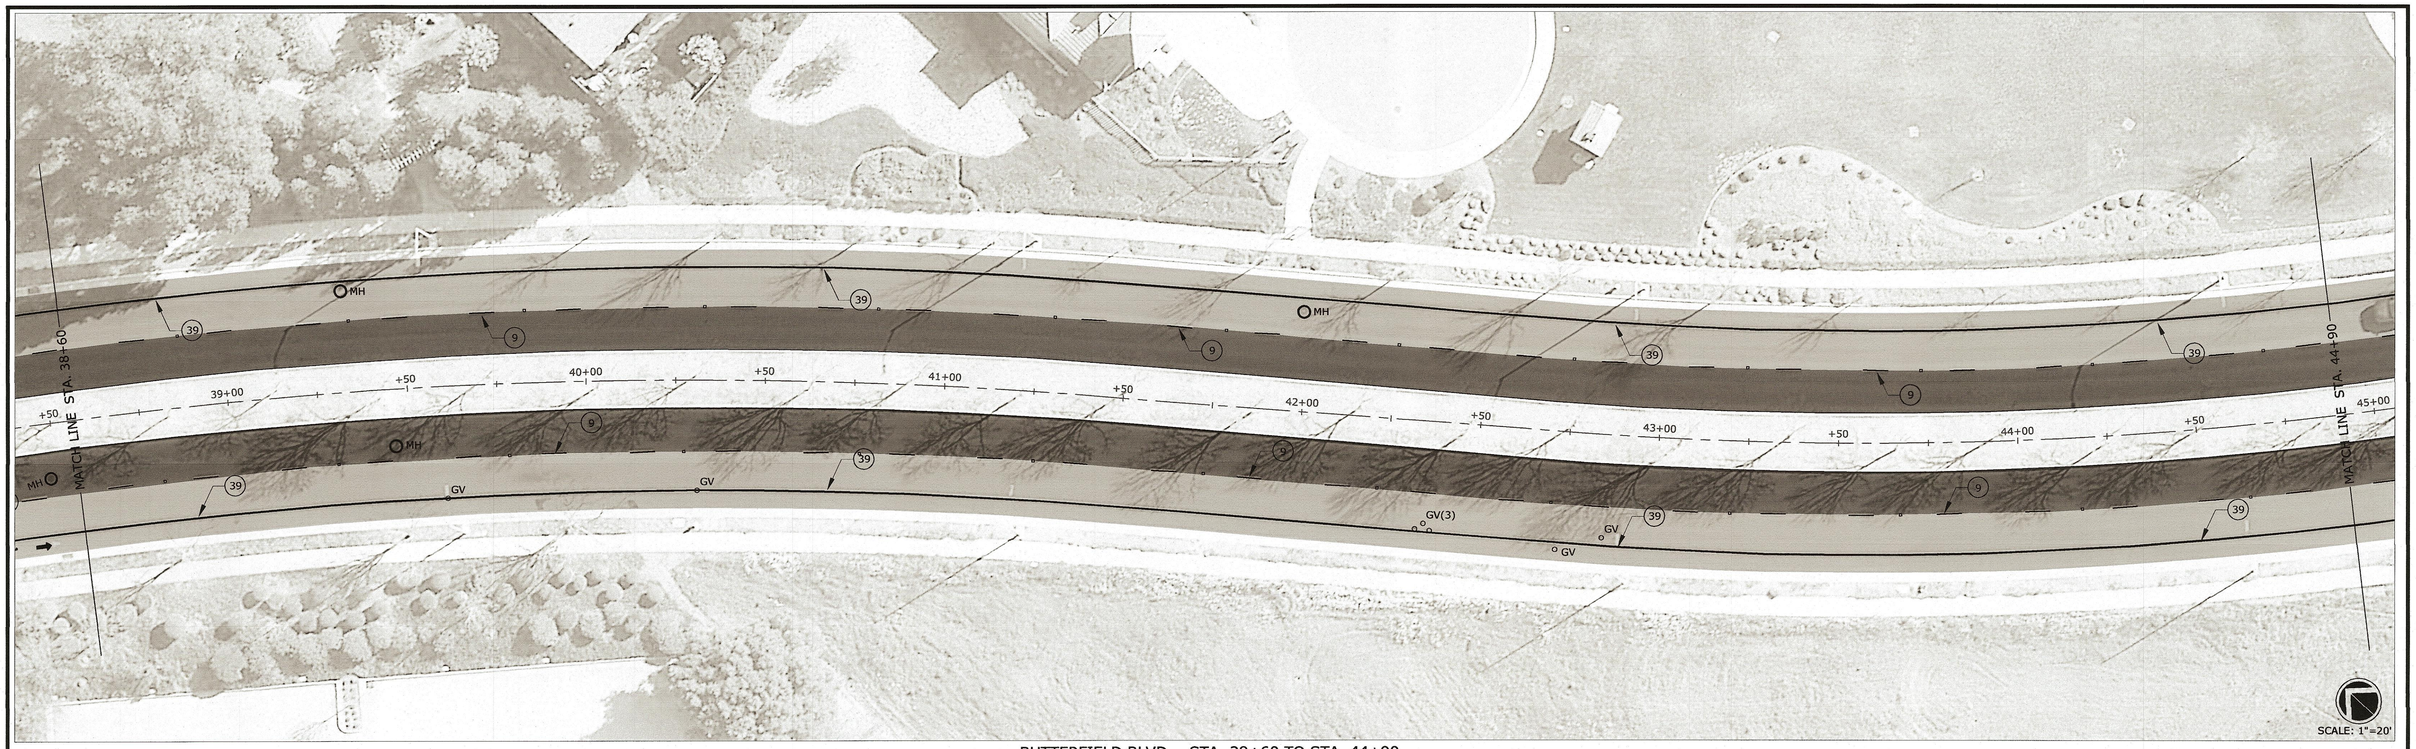

BUTTERFIELD BLVD. - STA. 38+60 TO STA. 44+90

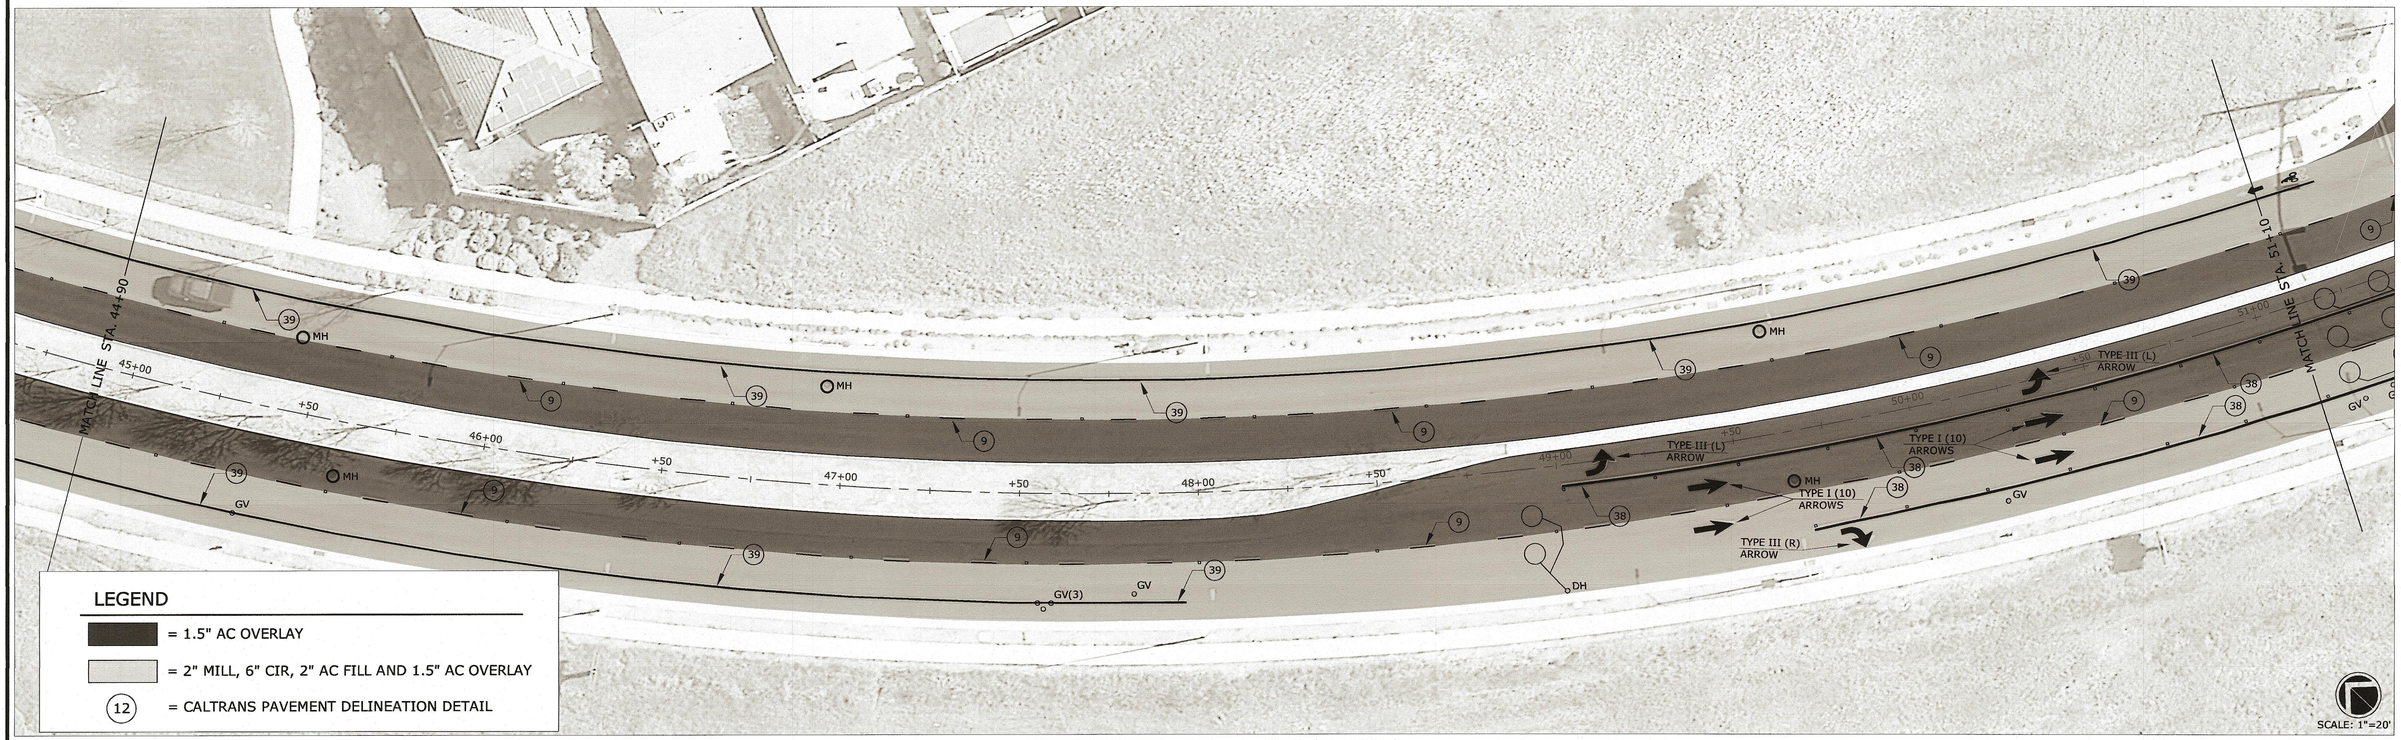

BUTTERFIELD BLVD. - STA. 44+90 TO STA. 51+10

NO.	DESCRIPTION	DATE	BY

WORK ACCEPTED: INSPECTOR:

AS-BUILT CORRECTIONS

BY: DATE:

g:\r-14\Proj\CIP\51900-2019 Pavement Resurfacing Project\Const_Dwgs\Monterey_Main.dwg_Butterfield 4

DRAWN: JAH | DESIGN: LK | HOR: 1"=20'

CHECKED: LK | VERT: N/A

APPROVED: | DATE: 5/28/19 | JOB NUMBER: 519000

SCOTT CREER-CITY ENGINEER
PE 58679 EXP. 6/30/19

CITY OF MORGAN HILL

City of Morgan Hill
Public Works Department

17575 Peak Ave. Morgan Hill, CA 95037 (408)778-6480, Fax (408)779-7236

BUTTERFIELD BOULEVARD
S/O DIGITAL DR. TO N/O E. CENTRAL AVE.
2019 PAVEMENT RESURFACING PROJECT

FILE NUMBER: 000.00
PRINT DATE: 5/28/2019
SHEET NUMBER: 10 of 30

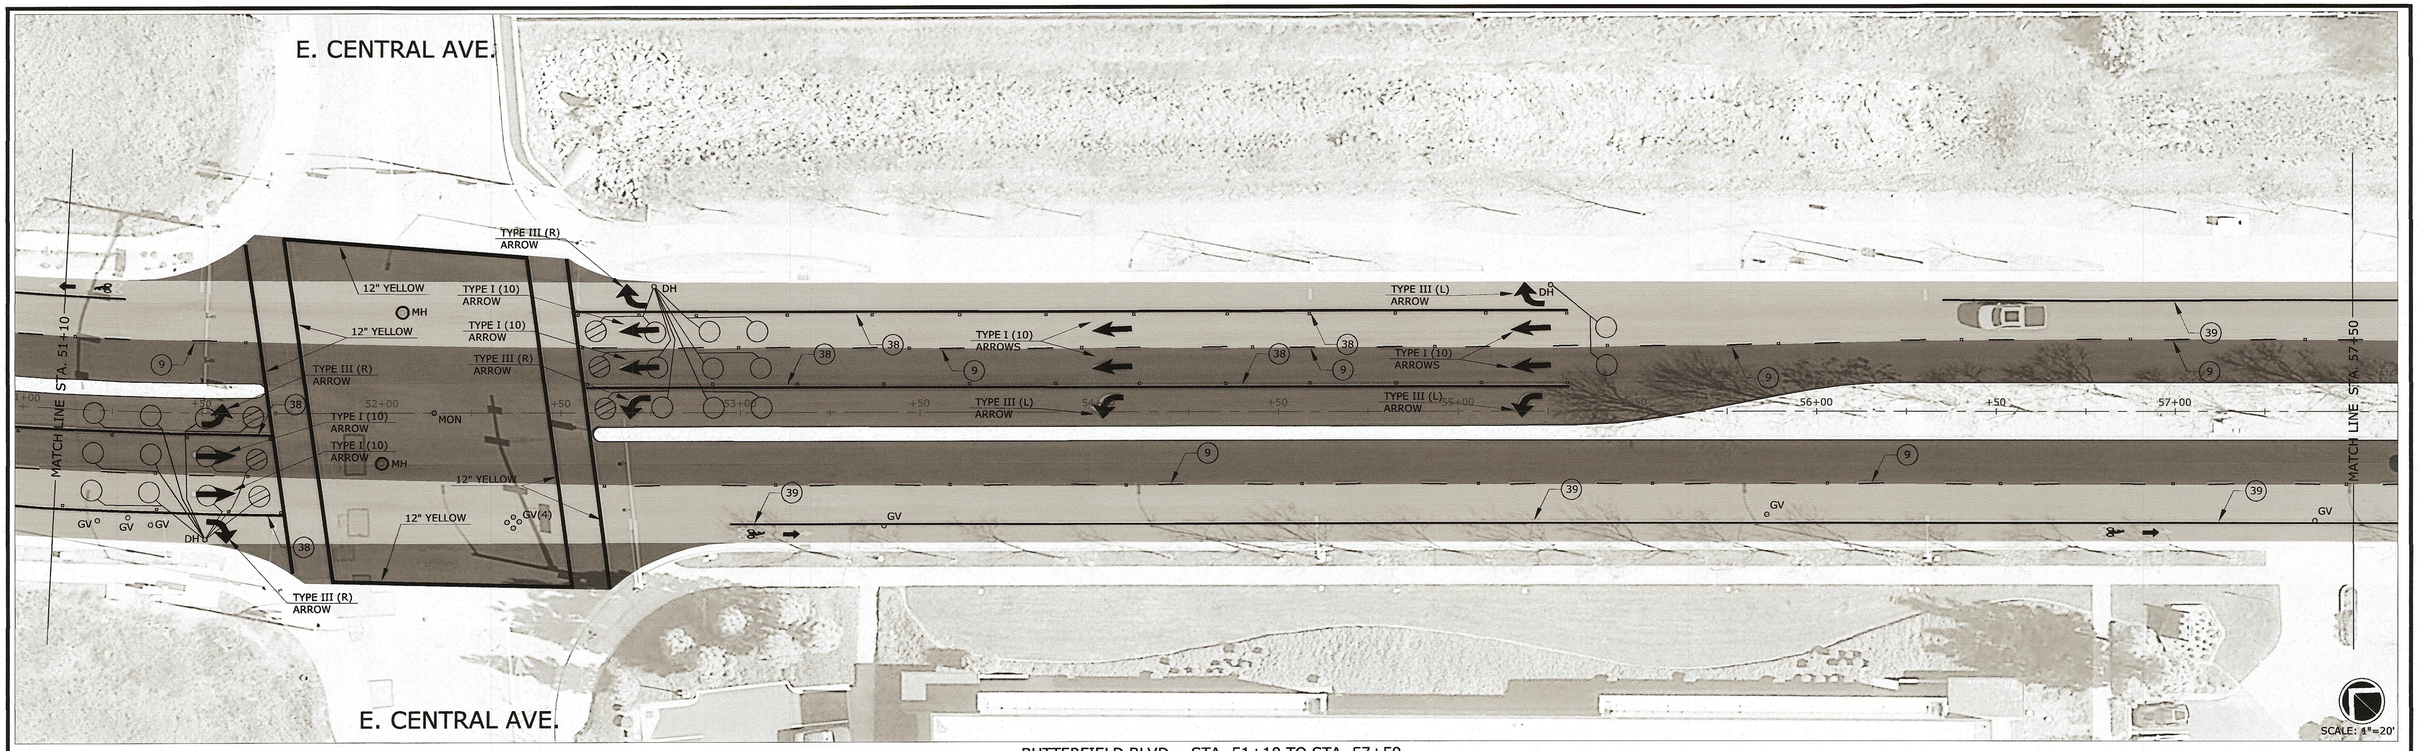

BUTTERFIELD BLVD. - STA. 51+10 TO STA. 57+50

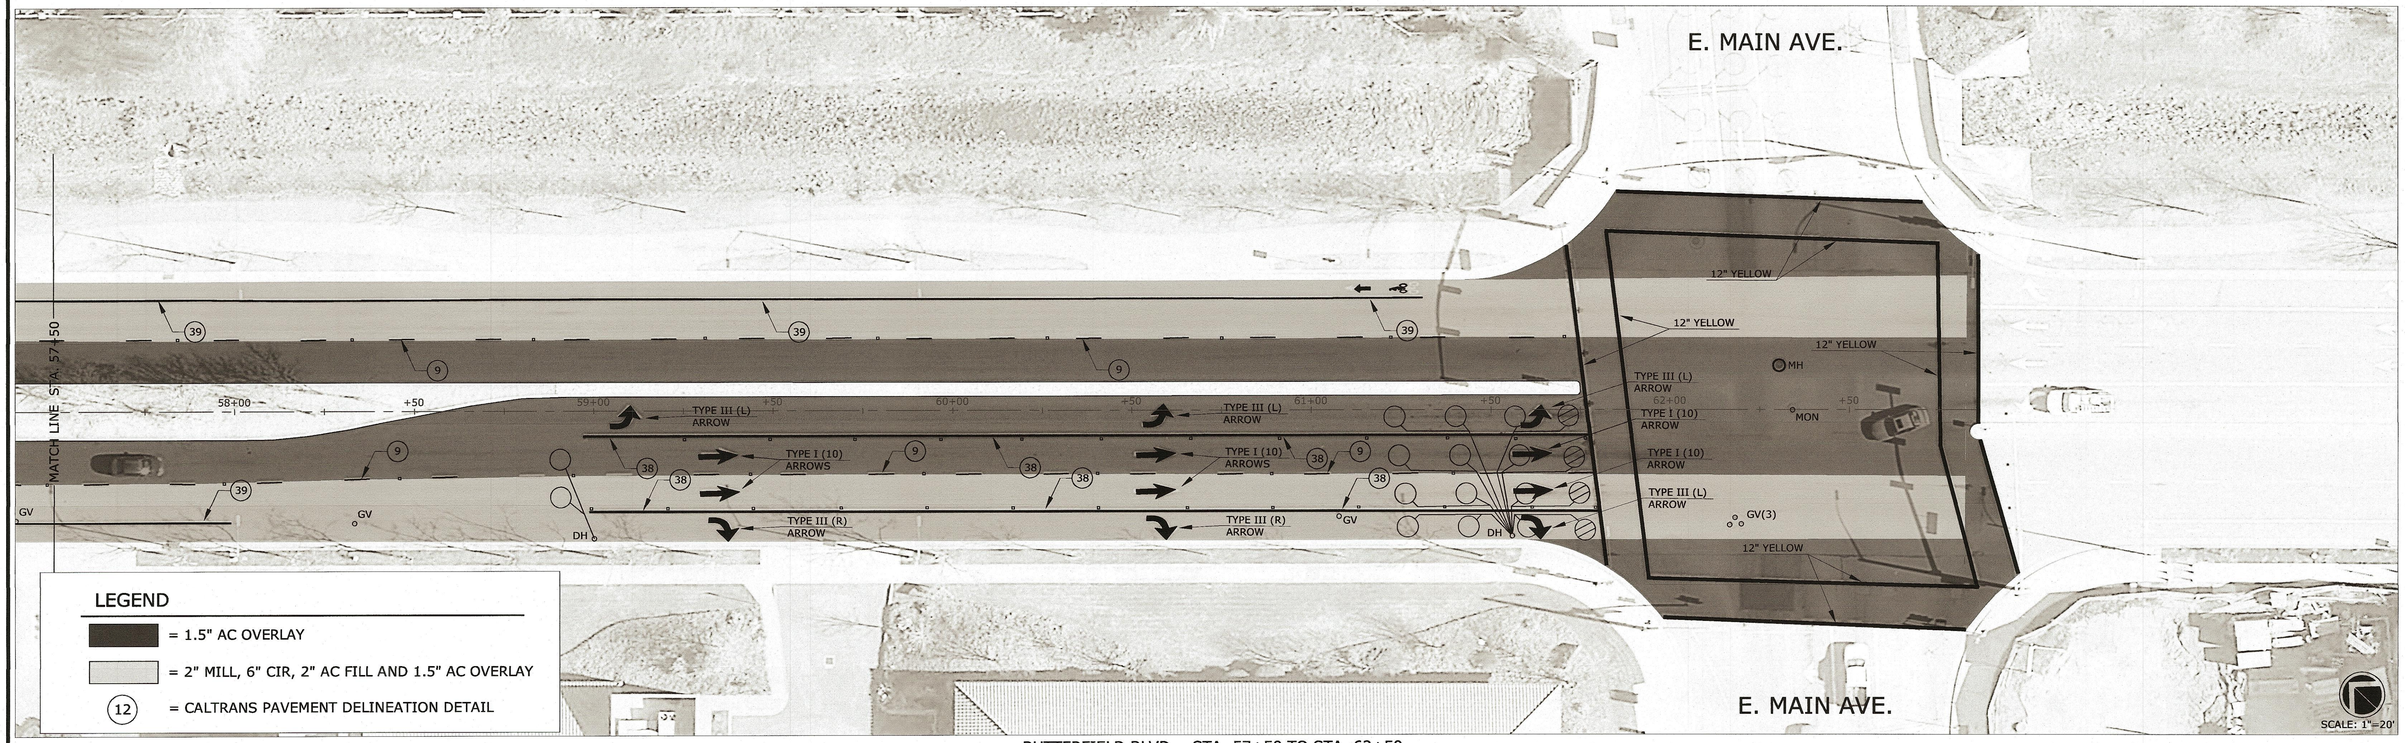

BUTTERFIELD BLVD. - STA. 57+50 TO STA. 62+50

NO.	DESCRIPTION	DATE	BY

WORK ACCEPTED: INSPECTOR:

AS-BUILT CORRECTIONS

BY: DATE:

g:\r-14\Proj\CIP\51900-2019 Pavement Resurfacing Project\Const_Dwgs\Monterey_Main.dwg_Butterfield 5

DRAWN: JAH | DESIGN: LK | HOR: 1"=20'

CHECKED: LK | VERT: N/A

APPROVED: | DATE: 5/28/19 | JOB NUMBER: 519000

SCOTT CREER-CITY ENGINEER
PE 58879 EXP. 6/30/19

CITY OF MORGAN HILL

City of Morgan Hill
Public Works Department
17575 Peak Ave. Morgan Hill, CA 95037 (408)778-6480, Fax (408)779-7236

BUTTERFIELD BOULEVARD
N/O E. CENTRAL AVE. TO E. MAIN AVE.
2019 PAVEMENT RESURFACING PROJECT

FILE NUMBER: 000.00
PRINT DATE: 5/28/2019
SHEET NUMBER: 11 of 30

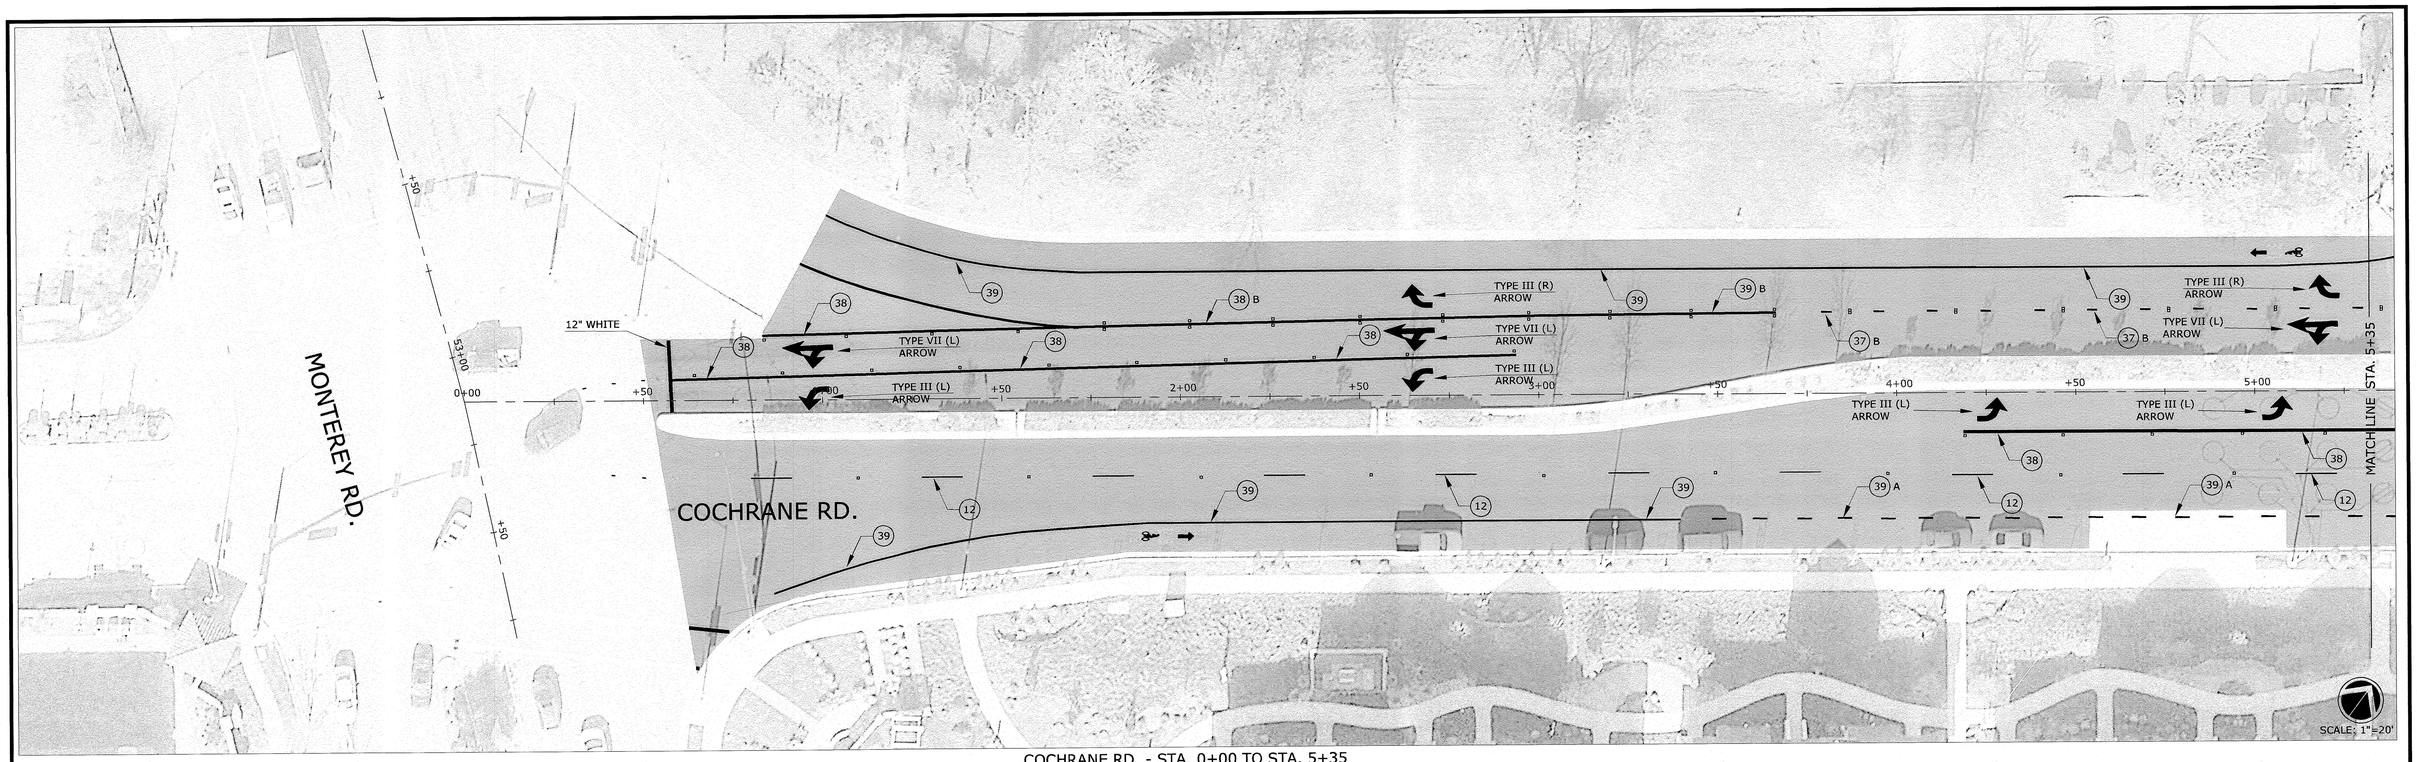

COCHRANE RD. - STA. 0+00 TO STA. 5+35

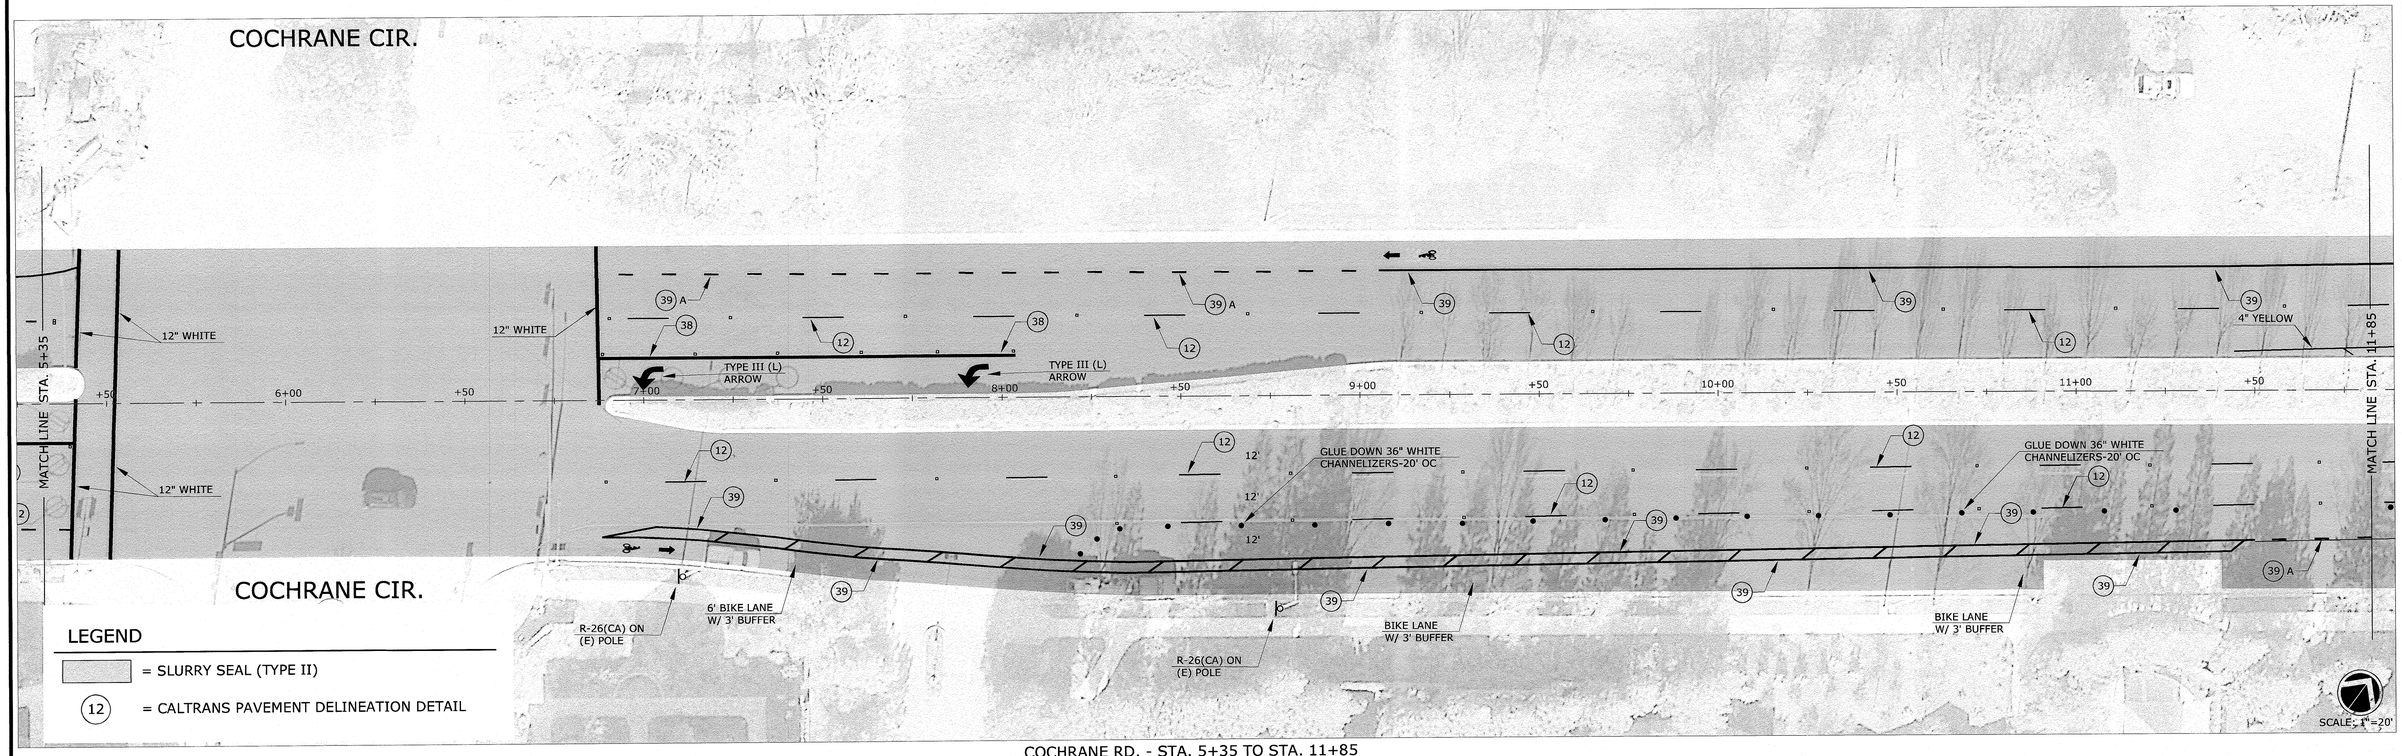

LEGEND

= SLURRY SEAL (TYPE II)

(12) = CALTRANS PAVEMENT DELINEATION DETAIL

COCHRANE RD. - STA. 5+35 TO STA. 11+85

NO.	DESCRIPTION	DATE	BY

WORK ACCEPTED: INSPECTOR:

AS-BUILT CORRECTIONS

BY: DATE:

g:\r-14\Proj\CIP\51900-2019 Pavement Resurfacing Project\Const_Dwgs\Monterey_Main.dwg_Cochrane 1

DRAWN: JAH DESIGN: LK

CHECKED: LK

APPROVED: DATE: 5/28/19

SCOTT CREER-CITY ENGINEER
RE 58879 EXP. 6/30/19

HOR: 1"=20'
VERT: N/A
JOB NUMBER: 519000

CITY OF MORGAN HILL

City of Morgan Hill
Public Works Department
17575 Peak Ave. Morgan Hill, CA 95037 (408)778-6480, Fax (408)779-7236

COCHRANE RD.
MONTEREY RD. TO W/O BUTTERFIELD BLVD.
2019 PAVEMENT RESURFACING PROJECT

FILE NUMBER: 000.00
PRINT DATE: 5/28/2019
SHEET NUMBER: 12 of 30

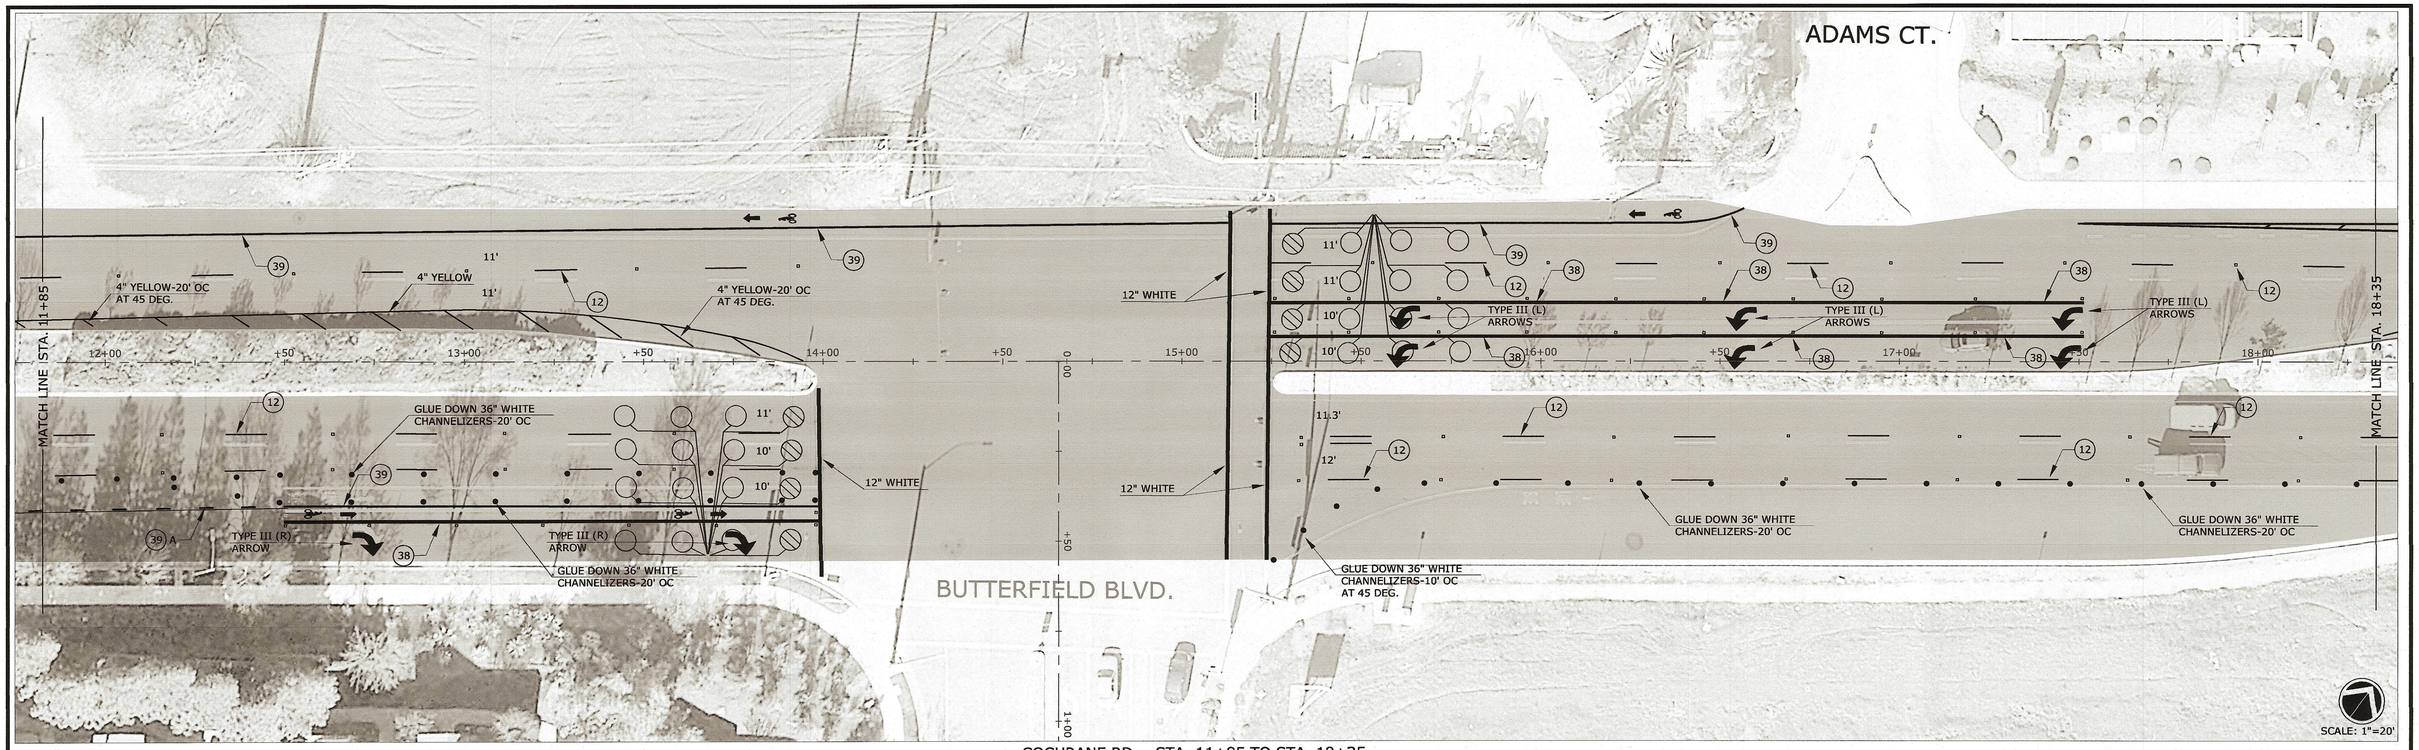

COCHRANE RD. - STA. 11+85 TO STA. 18+35

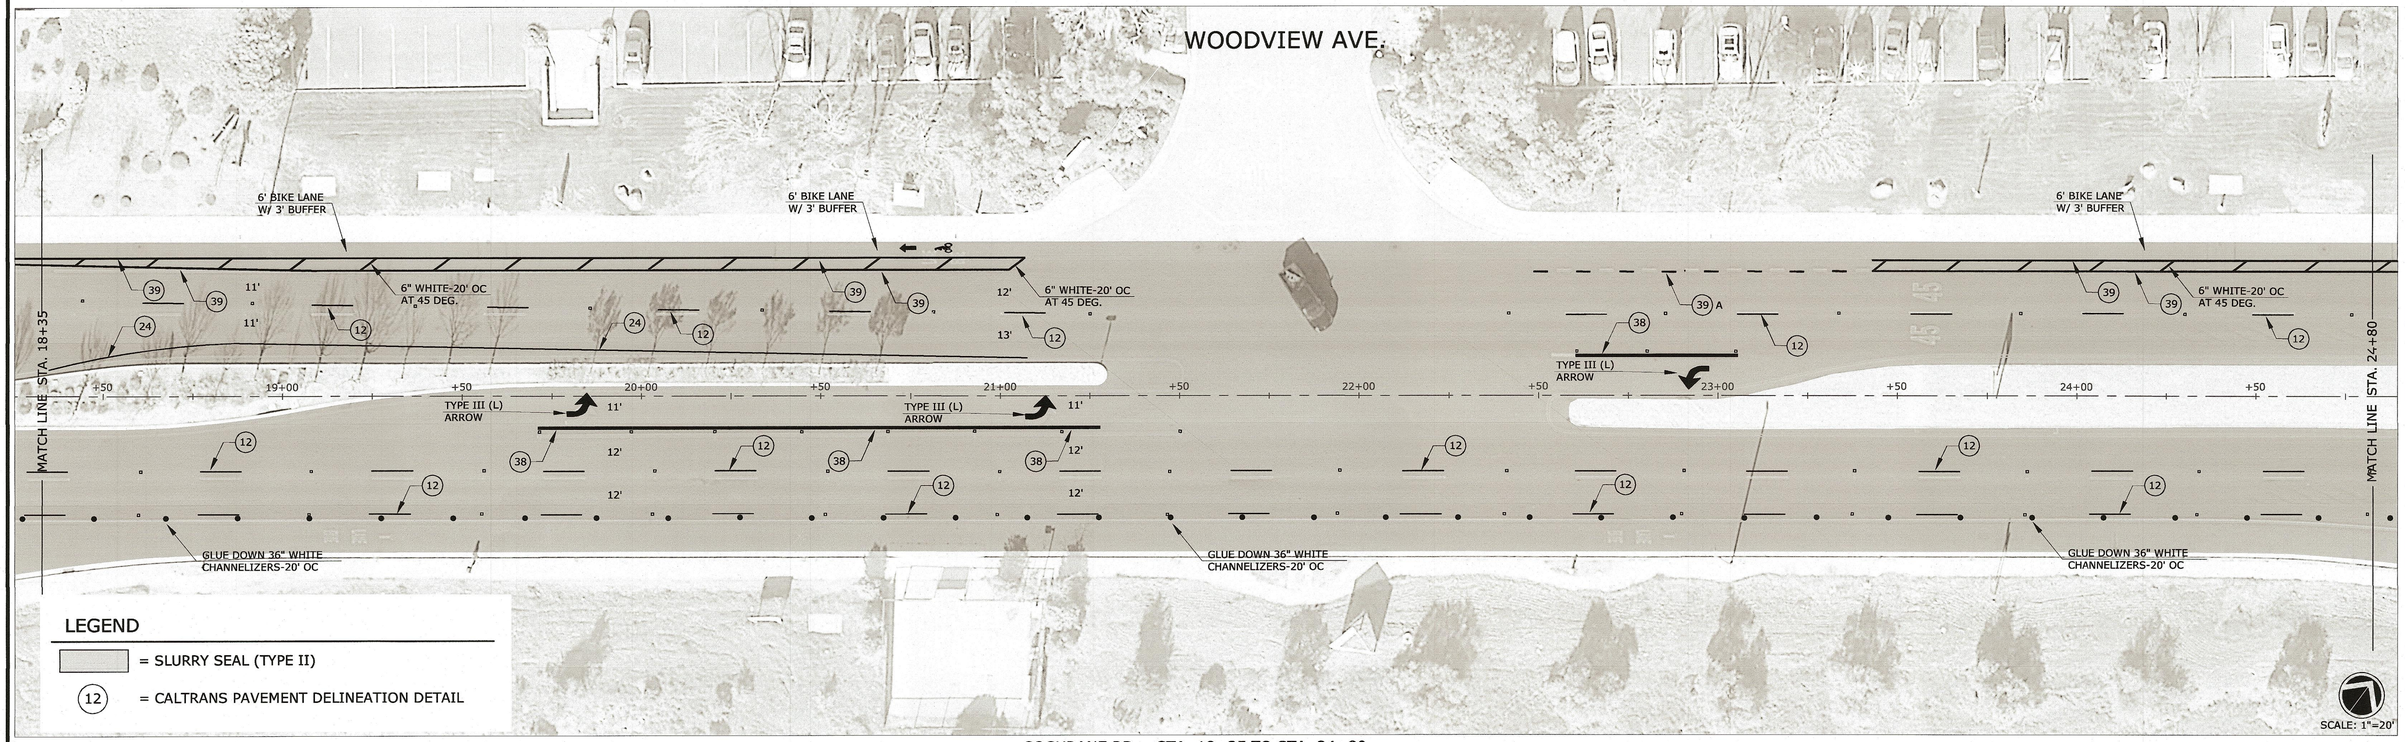

COCHRANE RD. - STA. 18+35 TO STA. 24+80

NO.	DESCRIPTION	DATE	BY

WORK ACCEPTED: INSPECTOR:

AS-BUILT CORRECTIONS

BY: DATE:

g:\Y-14\Proj\CIP\51900-2019 Pavement Resurfacing Project\Const_Dwgs\Monterey_Main.dwg_Cochrane 2

DRAWN: JAH | DESIGN: LK | HOR: 1"=20'

CHECKED: LK | VERT: N/A

APPROVED: | DATE: 5/20/19 | JOB NUMBER: 519000

SCOTT CREER-CITY ENGINEER
PE 58879 EXP. 6/30/19

CITY OF MORGAN HILL

City of Morgan Hill
Public Works Department

17575 Peak Ave. Morgan Hill, CA 95037 (408)778-6480, Fax (408)779-7236

COCHRANE RD.
W/O BUTTERFIELD BLVD. TO E/O WOODVIEW DR.
2019 PAVEMENT RESURFACING PROJECT

FILE NUMBER: 000.00

PRINT DATE: 5/28/2019

SHEET NUMBER: 13 of 30

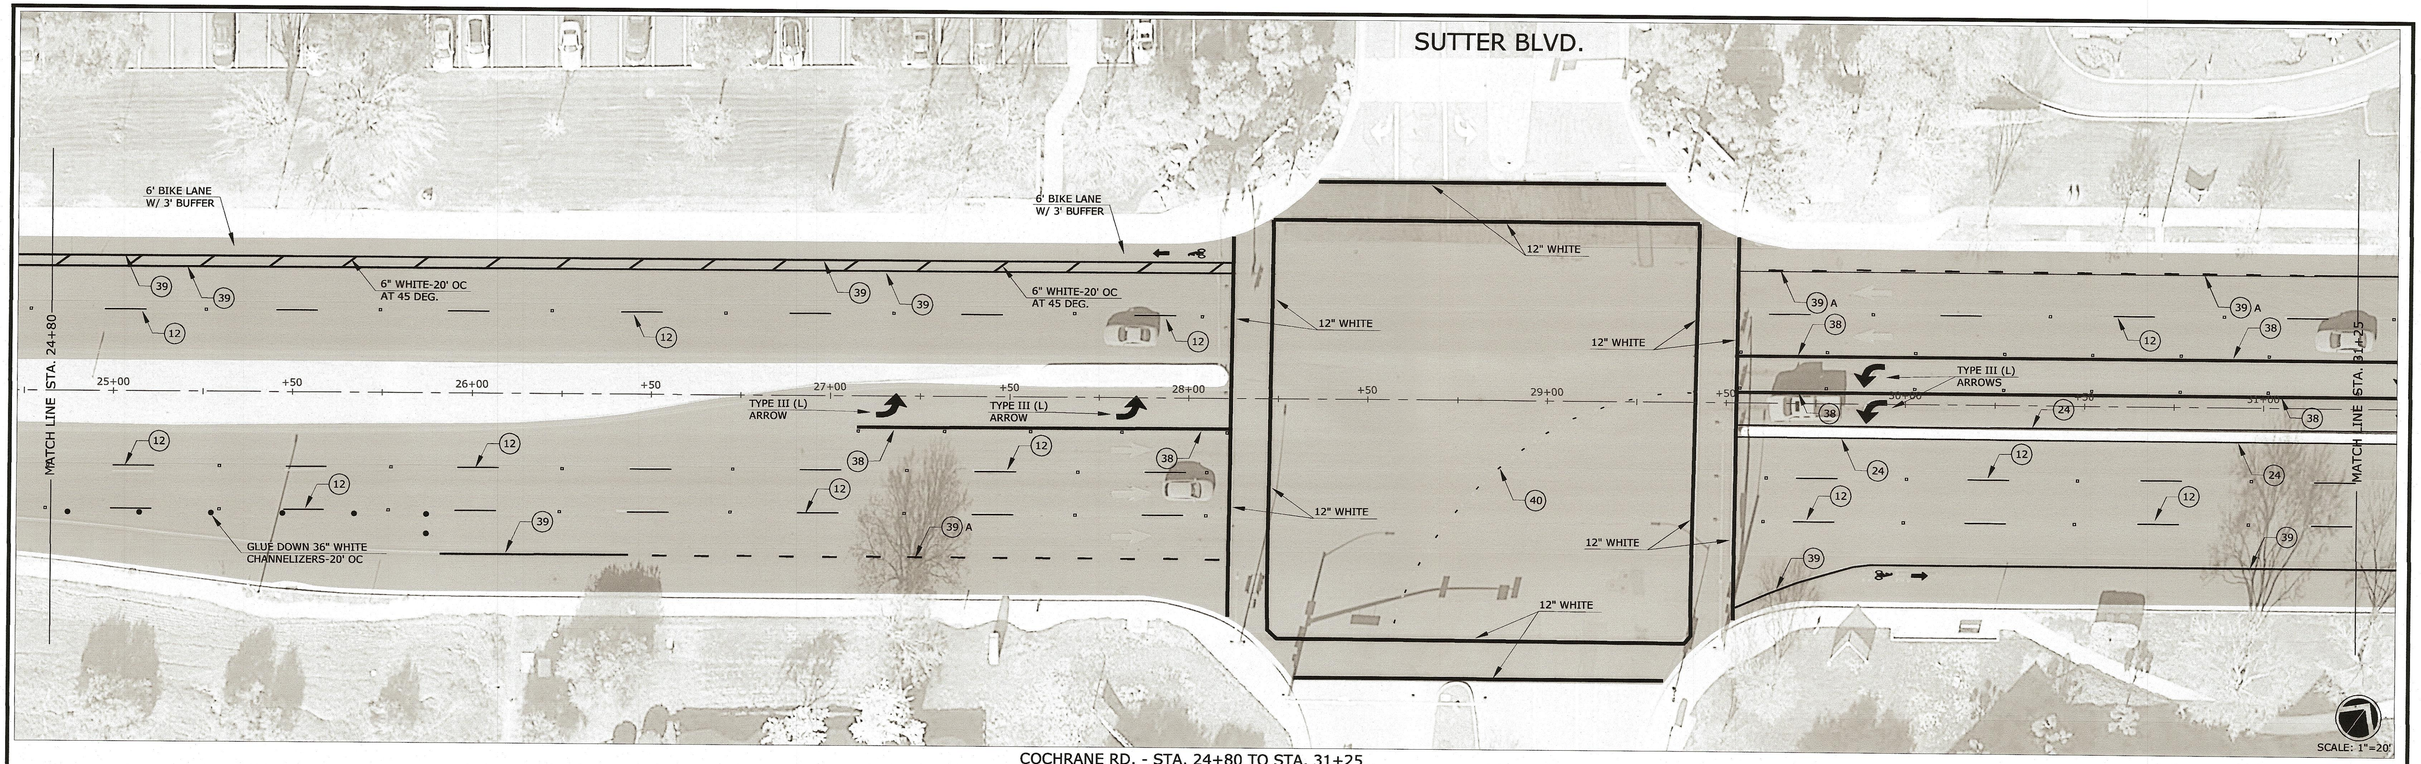

COCHRANE RD. - STA. 24+80 TO STA. 31+25

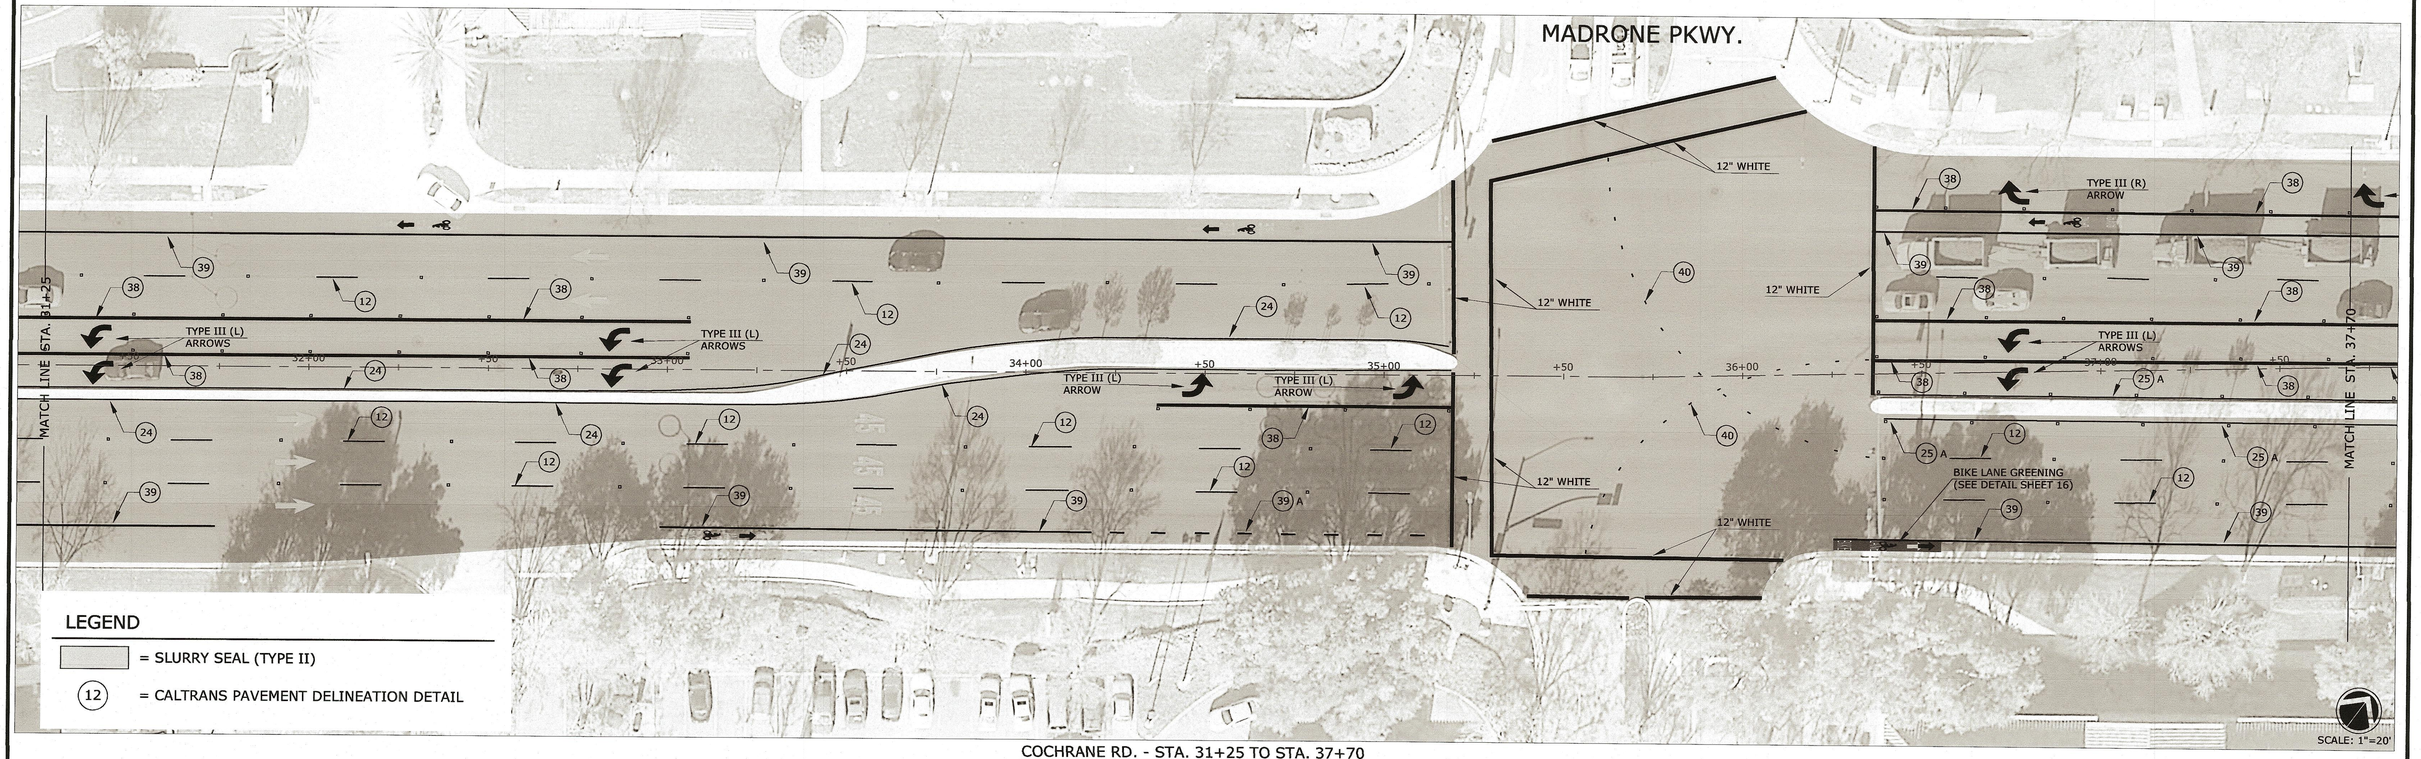

COCHRANE RD. - STA. 31+25 TO STA. 37+70

NO.	DESCRIPTION	DATE	BY

WORK ACCEPTED: INSPECTOR:

AS-BUILT CORRECTIONS

BY: DATE:

g:\r-14\Proj\CIP\51900-2019 Pavement Resurfacing Project\Const_Dwgs\Monterey_Main.dwg_Cochrane 3

DRAWN: JAH | DESIGN: LK | HOR: 1"=20'

CHECKED: LK | VERT: N/A

APPROVED: | DATE: 5/28/19 | JOB NUMBER: 519000

SCOTT CREER-CITY ENGINEER PE 58879 EXP. 6/30/19

CITY OF MORGAN HILL

City of Morgan Hill
Public Works Department
17575 Peak Ave. Morgan Hill, CA 95037 (408)778-6480, Fax (408)779-7236

COCHRANE RD.
E/O WOODVIEW DR. TO E/O MADRONE PKWY.
2019 PAVEMENT RESURFACING PROJECT

FILE NUMBER: 000.00
PRINT DATE: 5/28/2019
SHEET NUMBER: 14 of 30

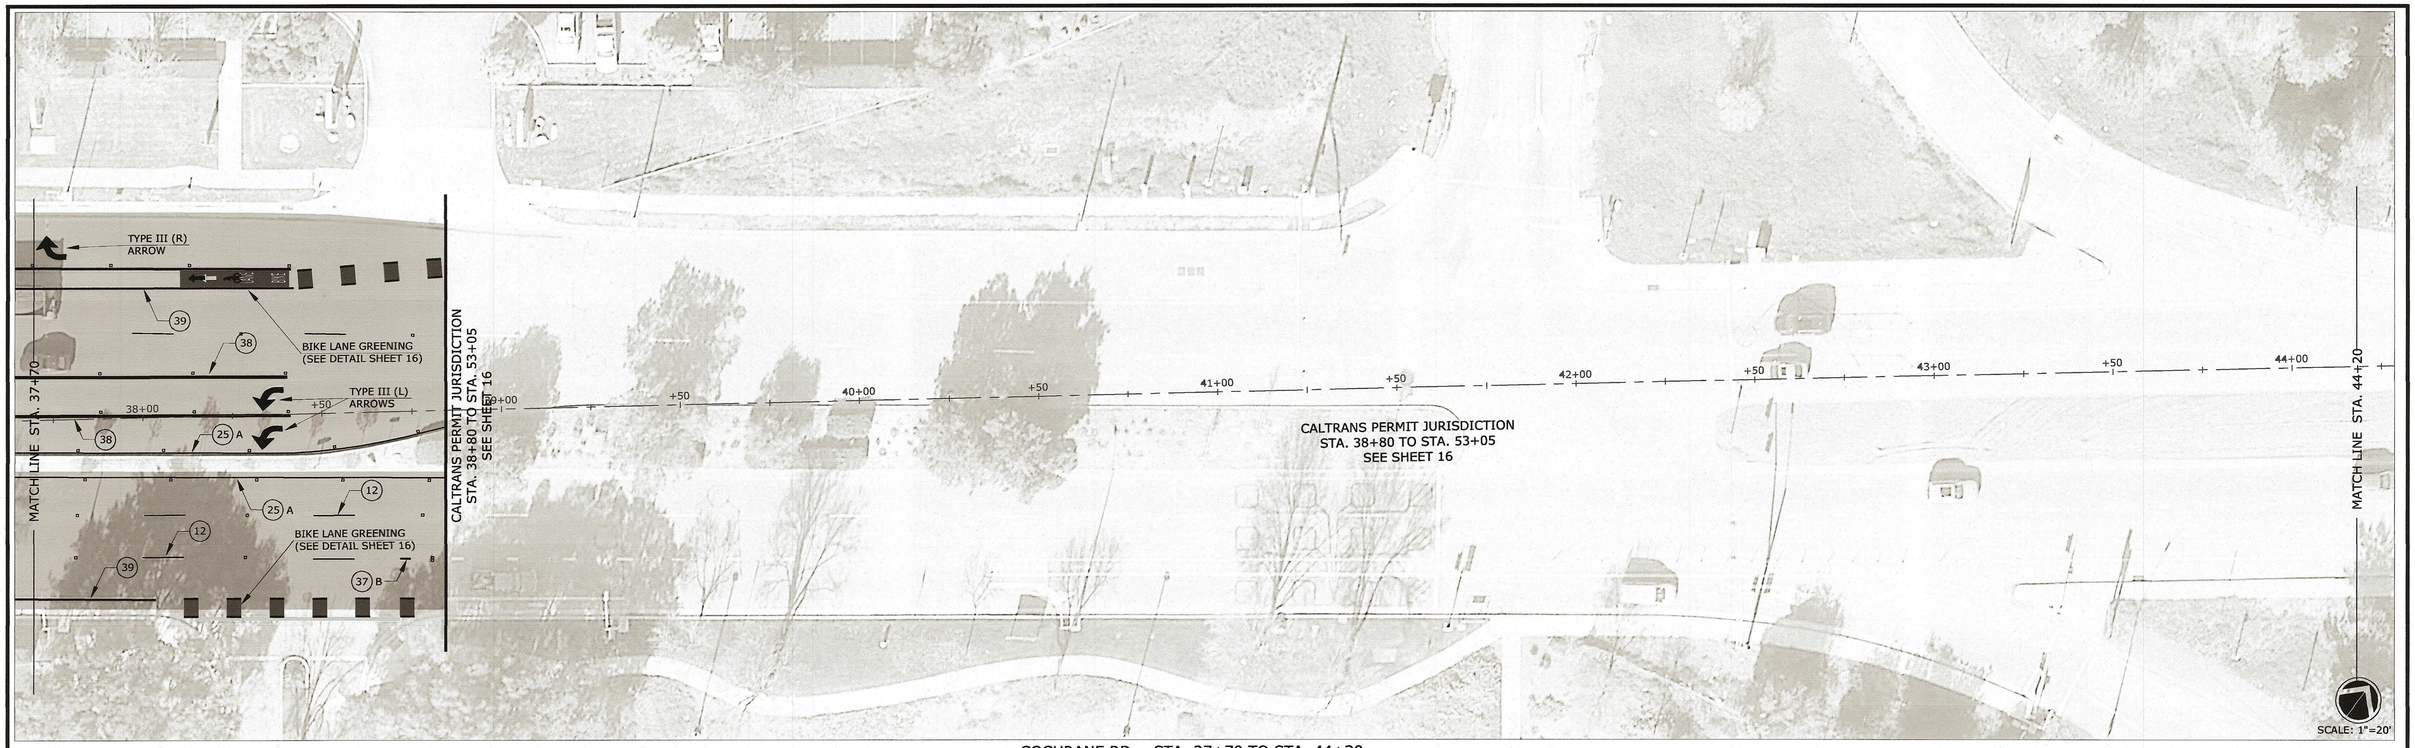

COCHRANE RD. - STA. 37+70 TO STA. 44+20

COCHRANE RD. - STA. 50+65 TO STA. 57+05

LEGEND

= SLURRY SEAL (TYPE II)

(12) = CALTRANS PAVEMENT DELINEATION DETAIL

NO.	DESCRIPTION	DATE	BY

WORK ACCEPTED: INSPECTOR:

AS-BUILT CORRECTIONS

BY: DATE:

g:\Y-14\Proj\CIP\51900-2019 Pavement Resurfacing Project\Const_Dwgs\Monterey_Main.dwg_Cochrane 4

DRAWN: JAH | DESIGN: LK | HOR: 1"=20'

CHECKED: LK Hong | VERT: N/A

APPROVED: S. C. | DATE: 5/28/19 | JOB NUMBER: 519000

SCOTT CREER-CITY ENGINEER PE 58879 EXP. 6/30/19

CITY OF MORGAN HILL

City of Morgan Hill

Public Works Department

17575 Peak Ave. Morgan Hill, CA 95037 (408)778-6480, Fax (408)779-7236

COCHRANE RD.

E/O MADRONE PKWY. TO W/O DEPAUL DR.

2019 PAVEMENT RESURFACING PROJECT

FILE NUMBER: 000.00

PRINT DATE: 5/28/2019

SHEET NUMBER: 15 of 30

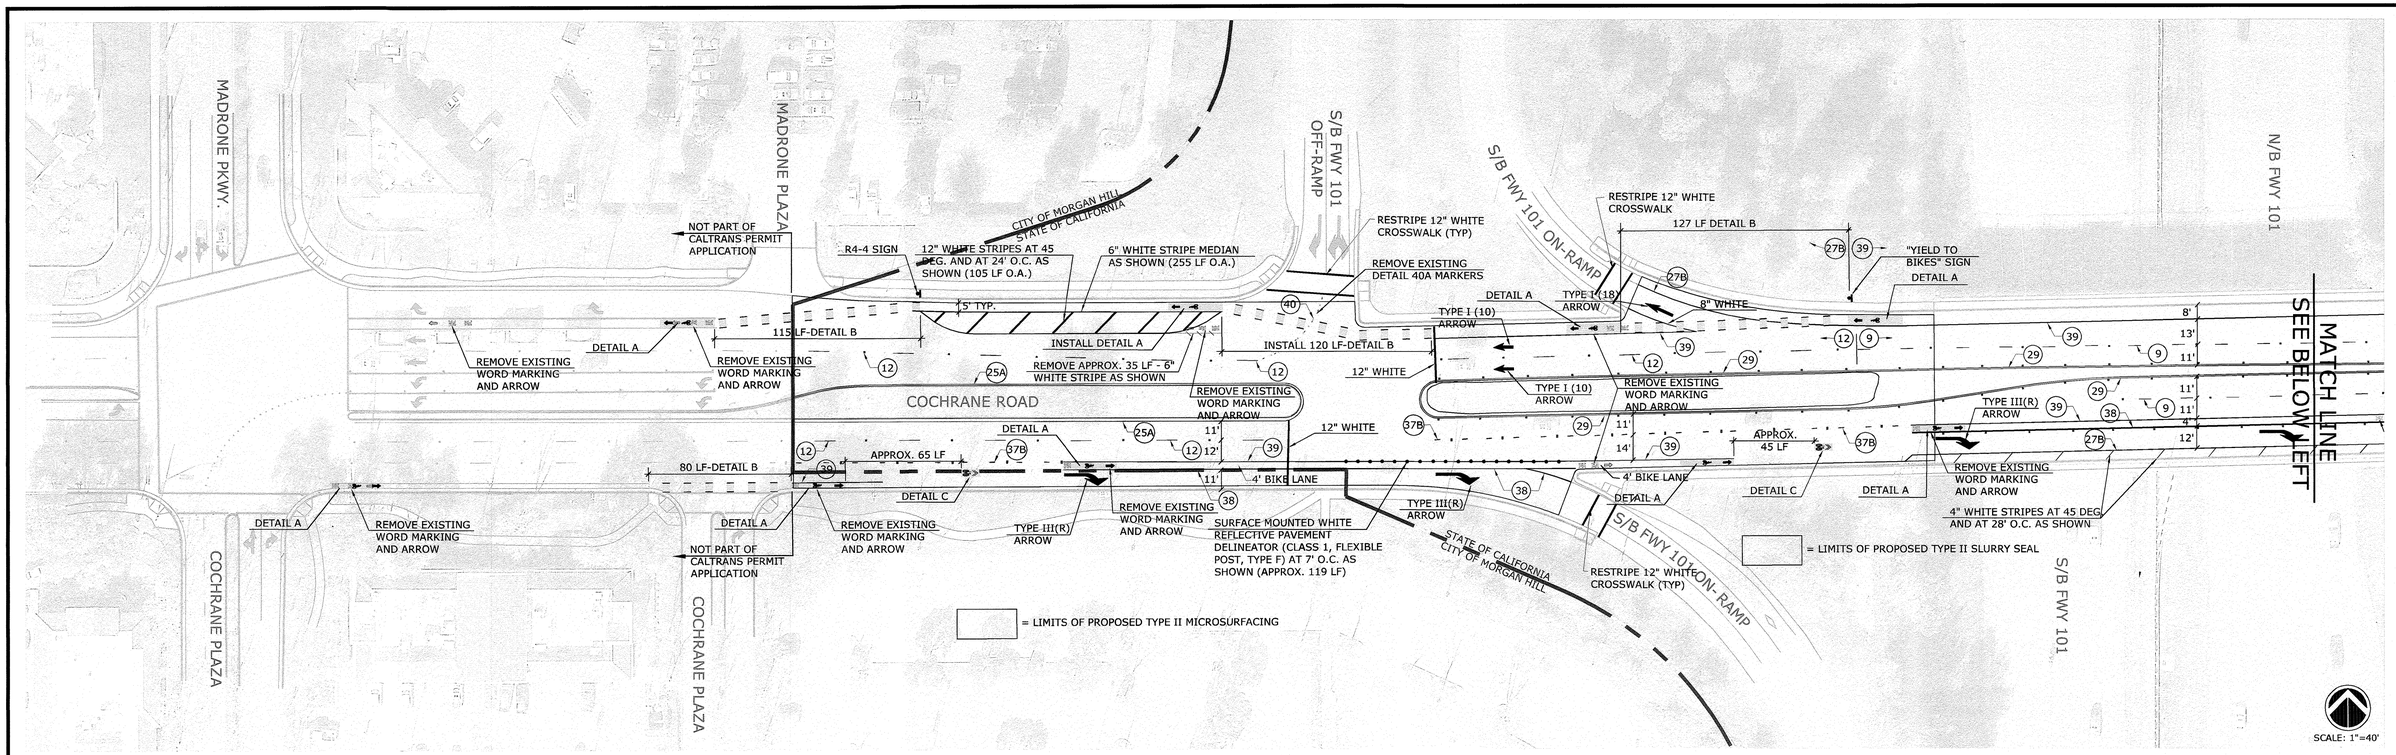

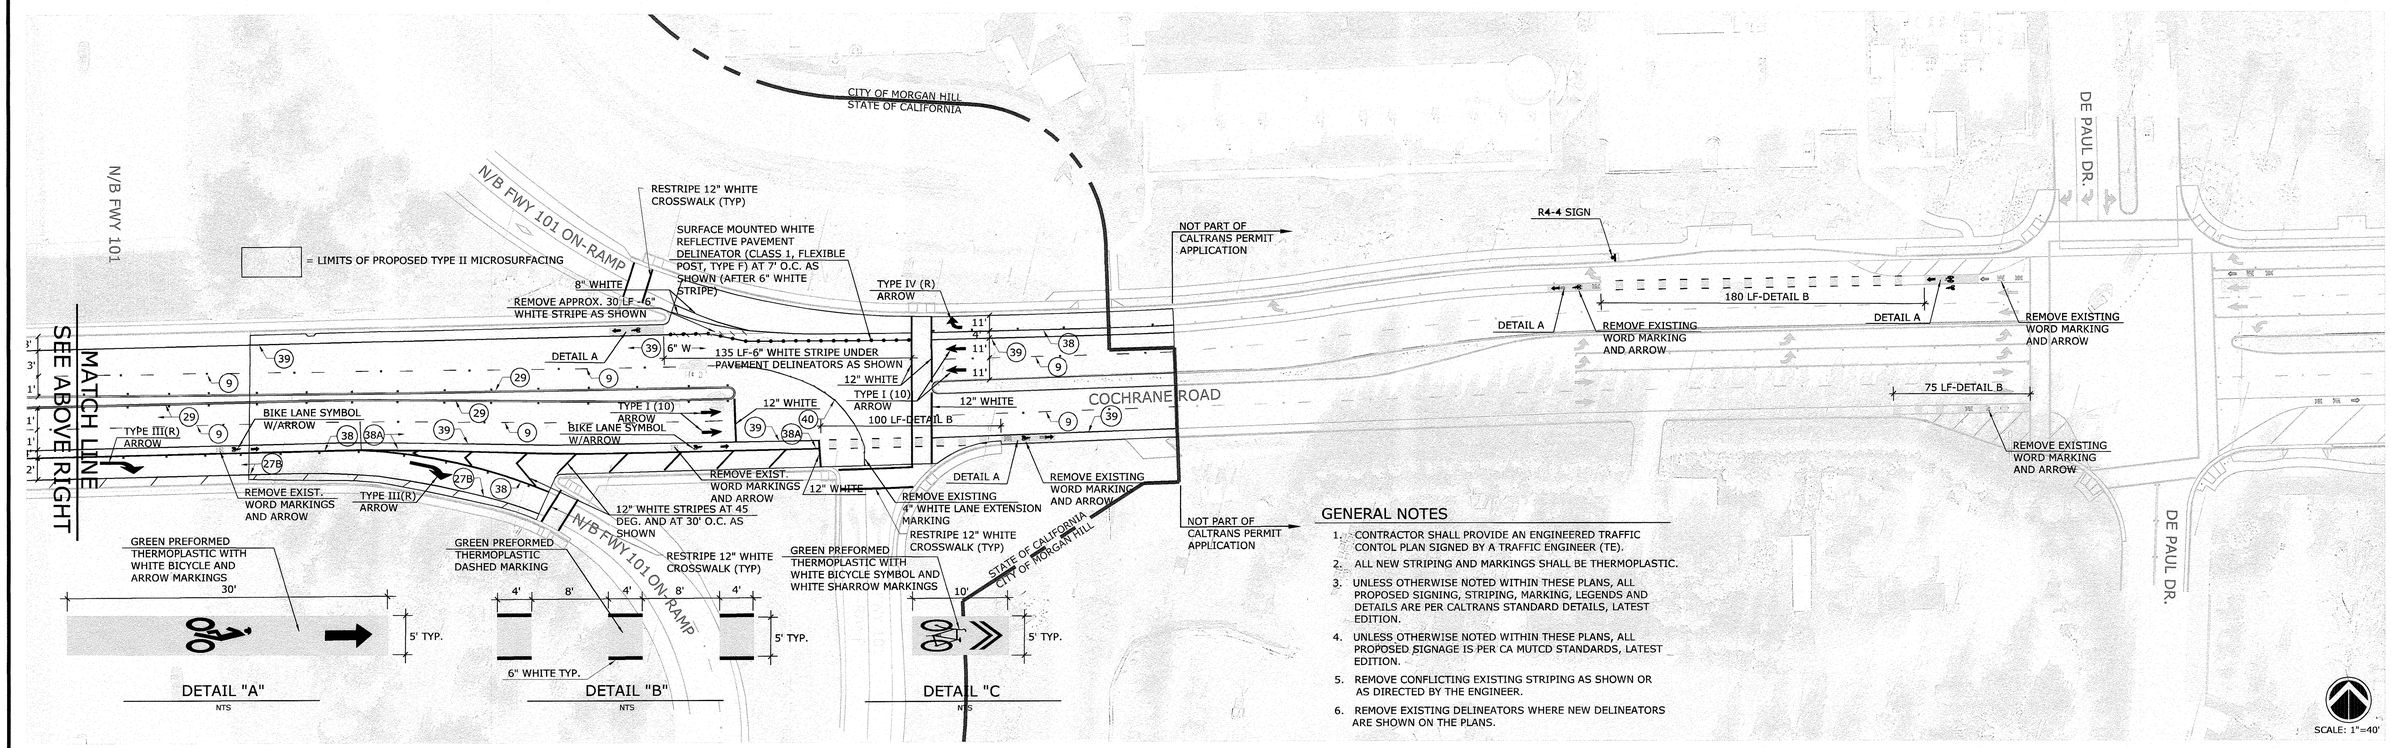

GENERAL NOTES

1. CONTRACTOR SHALL PROVIDE AN ENGINEERED TRAFFIC CONTOL PLAN SIGNED BY A TRAFFIC ENGINEER (TE).
2. ALL NEW STRIPING AND MARKINGS SHALL BE THERMOPLASTIC.
3. UNLESS OTHERWISE NOTED WITHIN THESE PLANS, ALL PROPOSED SIGNING, STRIPING, MARKING, LEGENDS AND DETAILS ARE PER CALTRANS STANDARD DETAILS, LATEST EDITION.
4. UNLESS OTHERWISE NOTED WITHIN THESE PLANS, ALL PROPOSED SIGNAGE IS PER CA MUTCD STANDARDS, LATEST EDITION.
5. REMOVE CONFLICTING EXISTING STRIPING AS SHOWN OR AS DIRECTED BY THE ENGINEER.
6. REMOVE EXISTING DELINEATORS WHERE NEW DELINEATORS ARE SHOWN ON THE PLANS.

NO.	DESCRIPTION	DATE	BY

WORK ACCEPTED: INSPECTOR:
AS-BUILT CORRECTIONS
BY: DATE:

DRAWN: JAH | DESIGN: DIG | HOR: 1"=40'
CHECKED: DIG | VERT: 1"=40'
APPROVED: S. C. | DATE: 5/28/19 | JOB NUMBER: 519000
SCOTT CREER-CITY ENGINEER
PE 58879 EXP. 6/30/19

CITY OF MORGAN HILL
City of Morgan Hill
Public Works Department
17575 Peak Ave. Morgan Hill, CA 95037 (408)778-6480, Fax (408)779-7236

COHRANE RD.
W/O US FWY 101 TO E/O US FWY. 101
2019 PAVEMENT RESURFACING PROJECT

FILE NUMBER: 000.00
PRINT DATE: 5/28/2019
SHEET NUMBER: 16 of 30

g:\r-14\Proj\CIP\51900-2019 Pavement Resurfacing Project\Const_Dwgs\Monterey_Main.dwg_Cochrane_Layout

SHEET_TITLE_S
PROJECT_TITLE_S

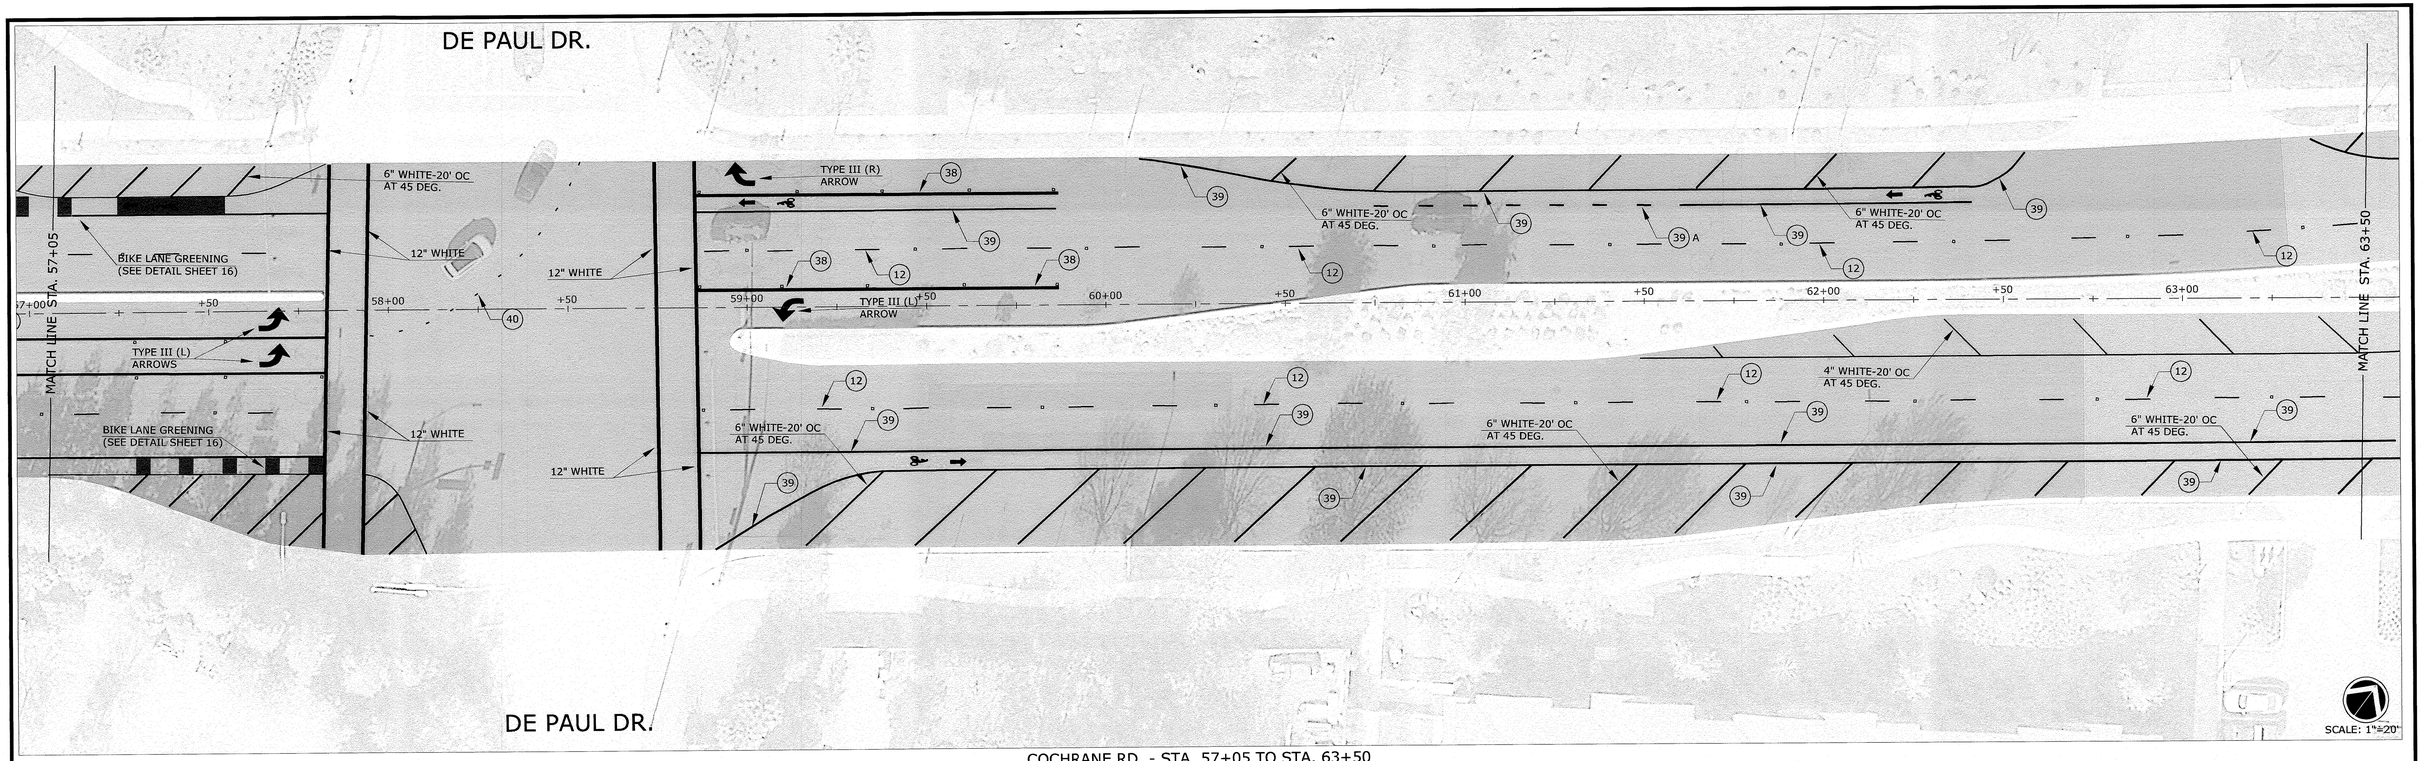

COCHRANE RD. - STA. 57+05 TO STA. 63+50

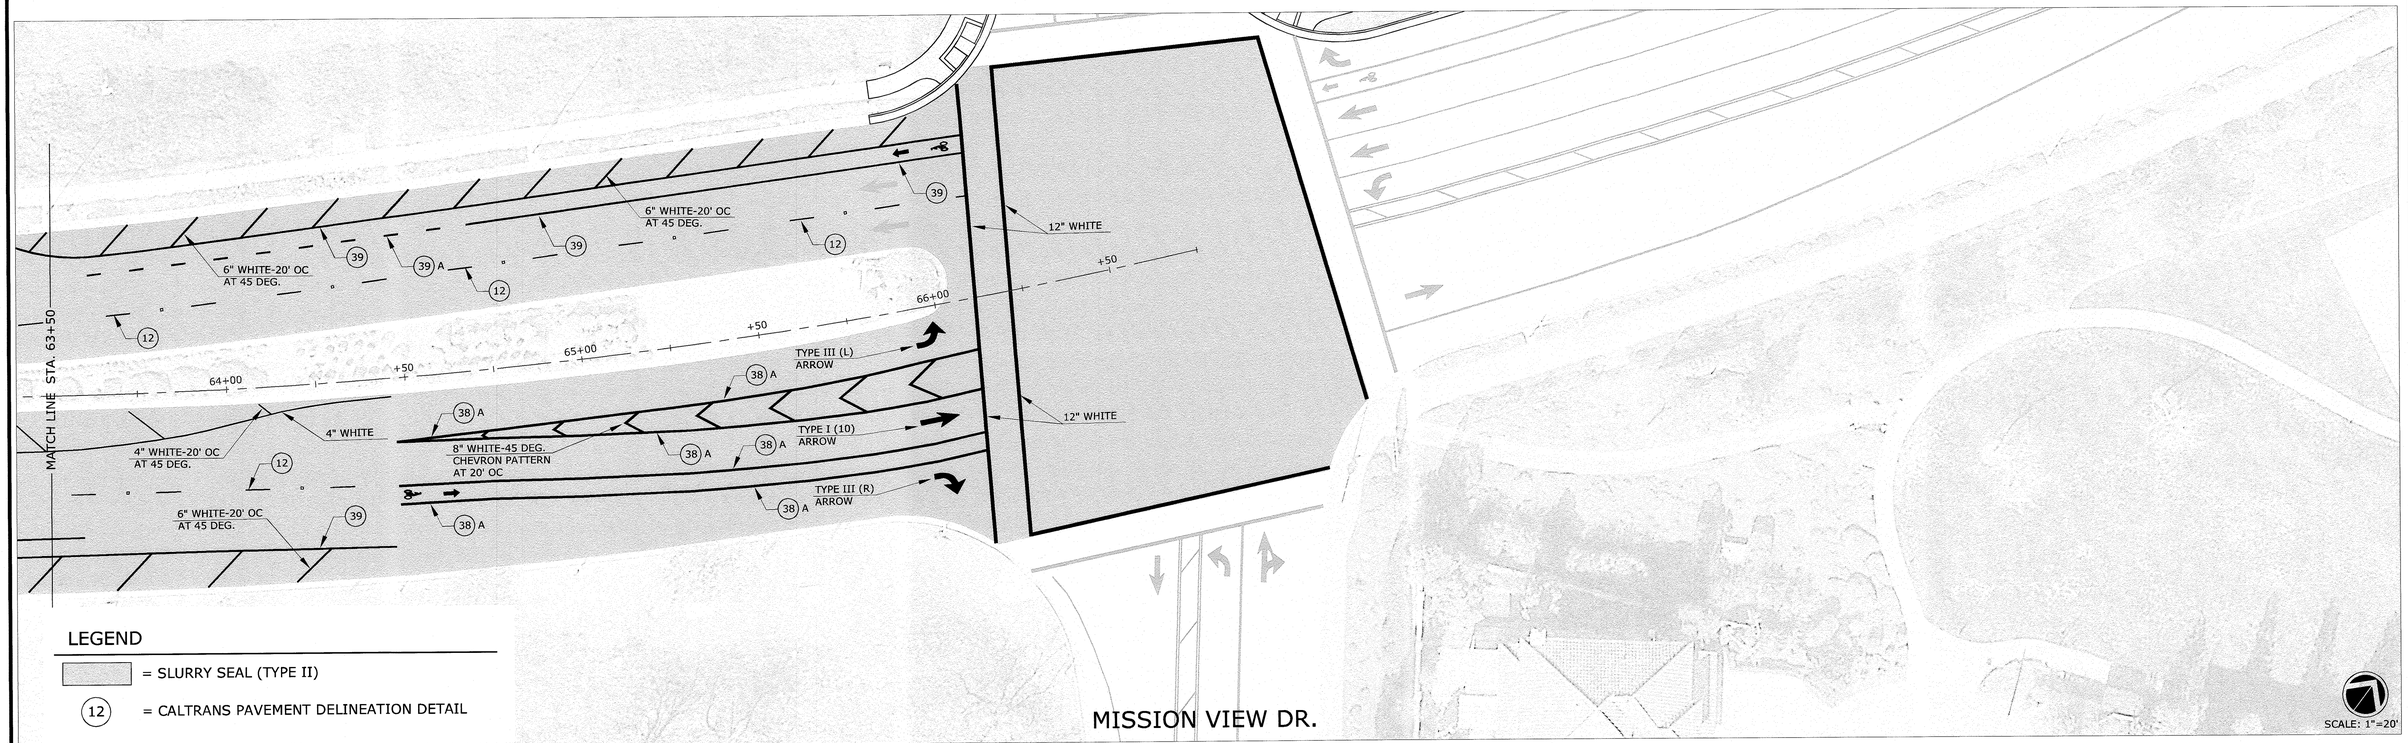

LEGEND

= SLURRY SEAL (TYPE II)

(12) = CALTRANS PAVEMENT DELINEATION DETAIL

COCHRANE RD. - STA. 63+50 TO STA. 66+75

NO.	DESCRIPTION	DATE	BY

WORK ACCEPTED: INSPECTOR:

AS-BUILT CORRECTIONS

BY: DATE:

g:\r-14\Proj\CIP\51900-2019 Pavement Resurfacing Project\Const_Dwgs\Monterey_Main.dwg_Cochrane 5

DRAWN: JAH | DESIGN: LK | HOR: 1"=20'

CHECKED: LK | VERT: N/A

APPROVED: | DATE: 5/28/19 | JOB NUMBER: 519000

SCOTT GREER-CITY ENGINEER
PE 58879 EXP. 6/30/19

City of Morgan Hill
Public Works Department
CITY OF MORGAN HILL
17575 Peak Ave. Morgan Hill, CA 95037 (408)778-6480, Fax (408)779-7236

COCHRANE RD.
W/O DEPAUL DR. TO MISSION VIEW DR.
2019 PAVEMENT RESURFACING PROJECT

FILE NUMBER: 000.00
PRINT DATE: 5/28/2019
SHEET NUMBER: 17 of 30

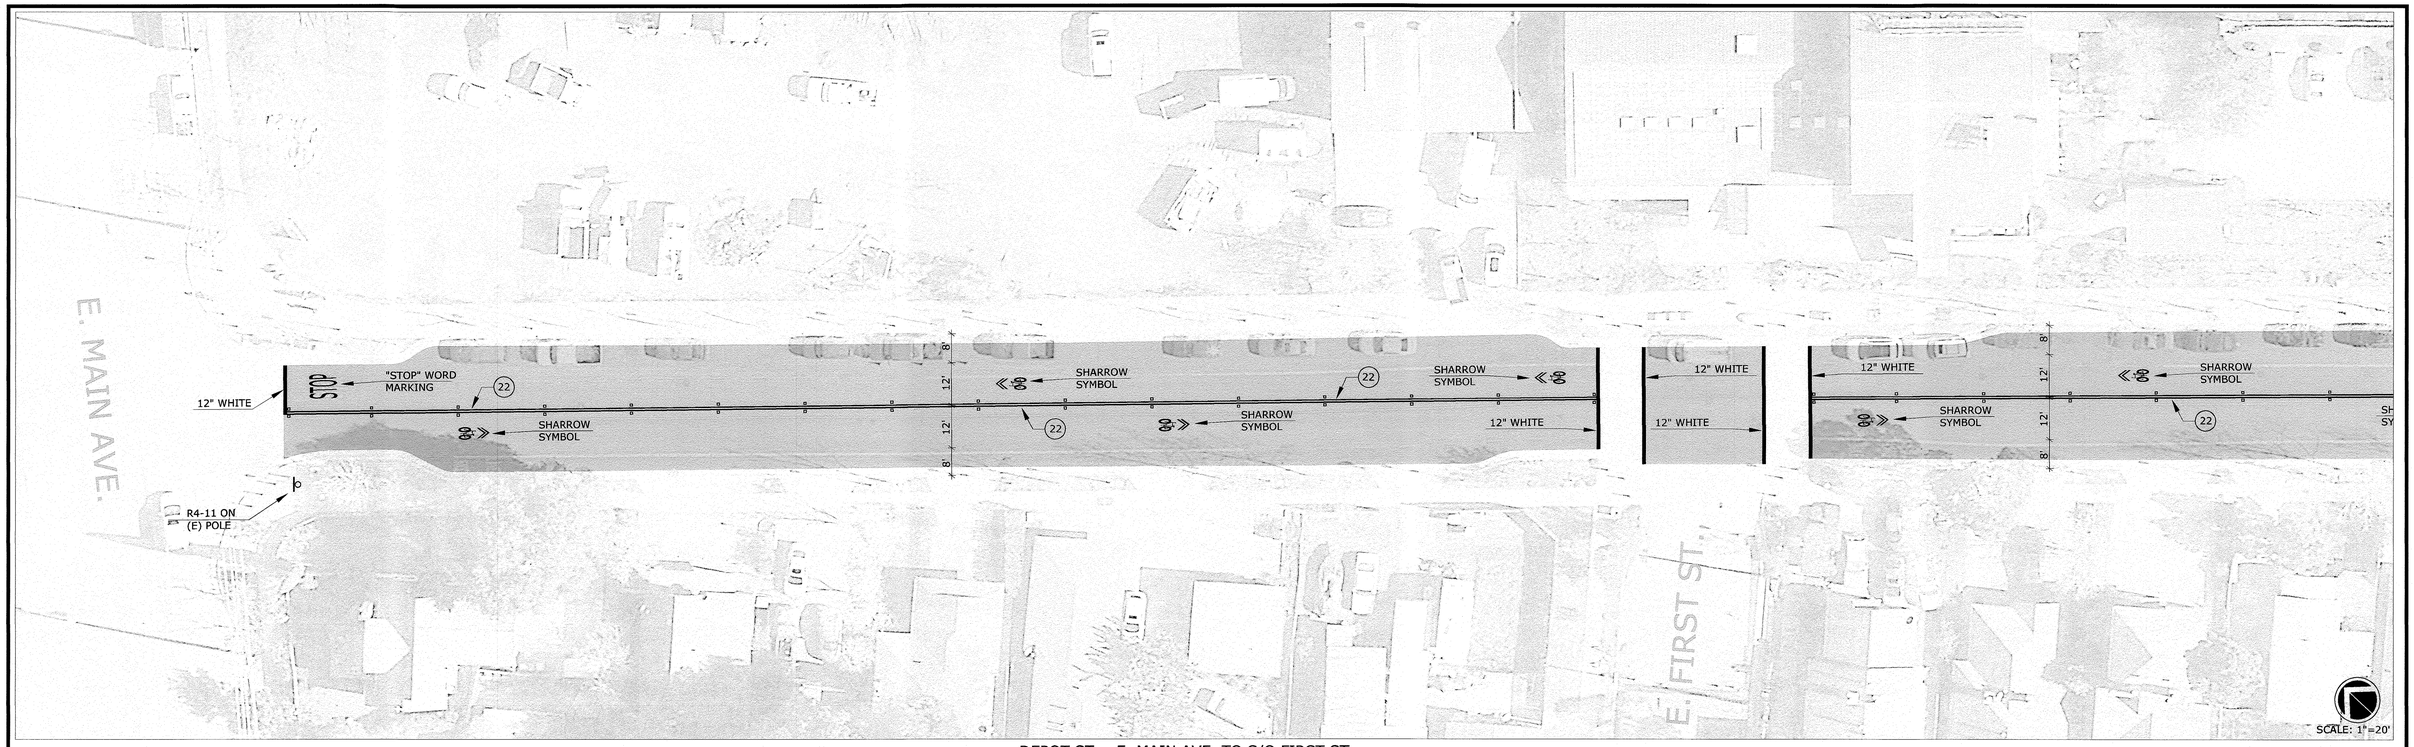

DEPOT ST. - E. MAIN AVE. TO S/O FIRST ST.

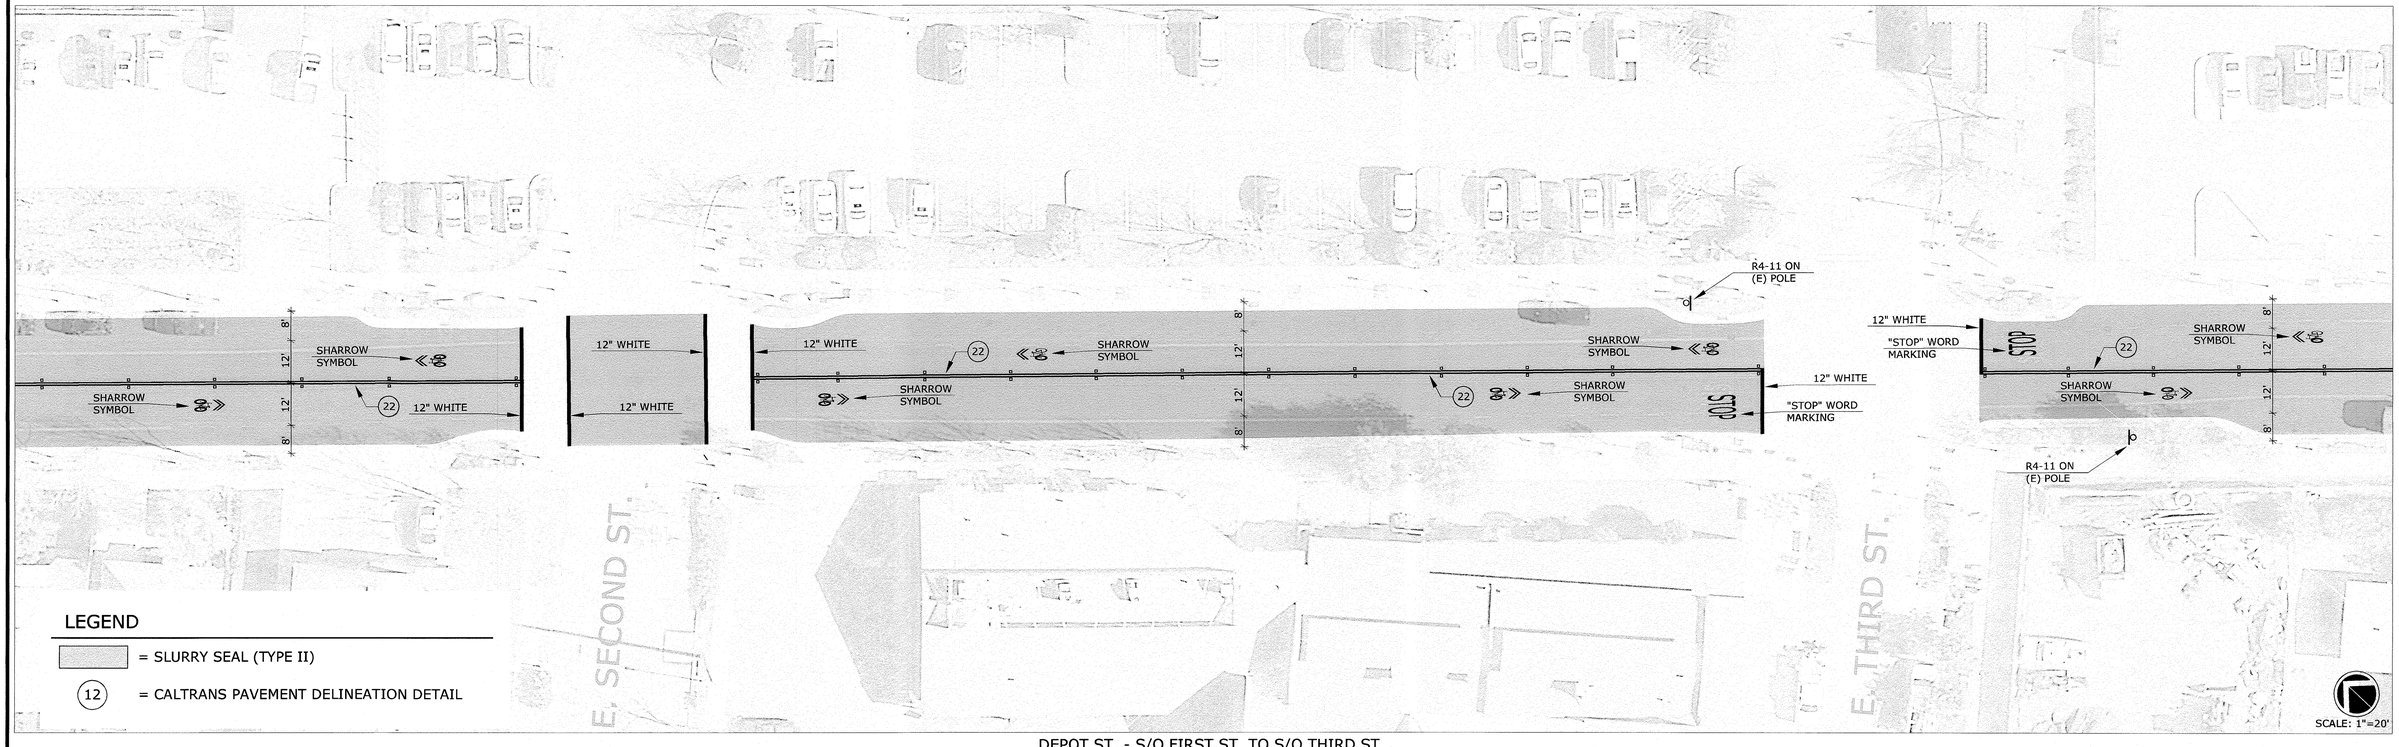

DEPOT ST. - S/O FIRST ST. TO S/O THIRD ST.

NO.	DESCRIPTION	DATE	BY

WORK ACCEPTED: INSPECTOR:

AS-BUILT CORRECTIONS

BY: DATE:

g:\r-14\Proj\CIP\51900-2019 Pavement Resurfacing Project\Const_Dwgs\Monterey_Main.dwg_Depot 1

DRAWN: JAH | DESIGN: LK | HOR: 1"=20'

CHECKED: LK | VERT: N/A

APPROVED: | DATE: 5/28/19 | JOB NUMBER: 519000

SCOTT CREER-CITY ENGINEER
PE 58879 EXP. 6/30/19

CITY OF MORGAN HILL

City of Morgan Hill

Public Works Department

17575 Peak Ave. Morgan Hill, CA 95037 (408)778-6480, Fax (408)779-7236

DEPOT ST.

E. MAIN AVE. TO S/O THIRD ST.

2019 PAVEMENT RESURFACING PROJECT

FILE NUMBER: 000.00

PRINT DATE: 5/28/2019

SHEET NUMBER: 18 of 30

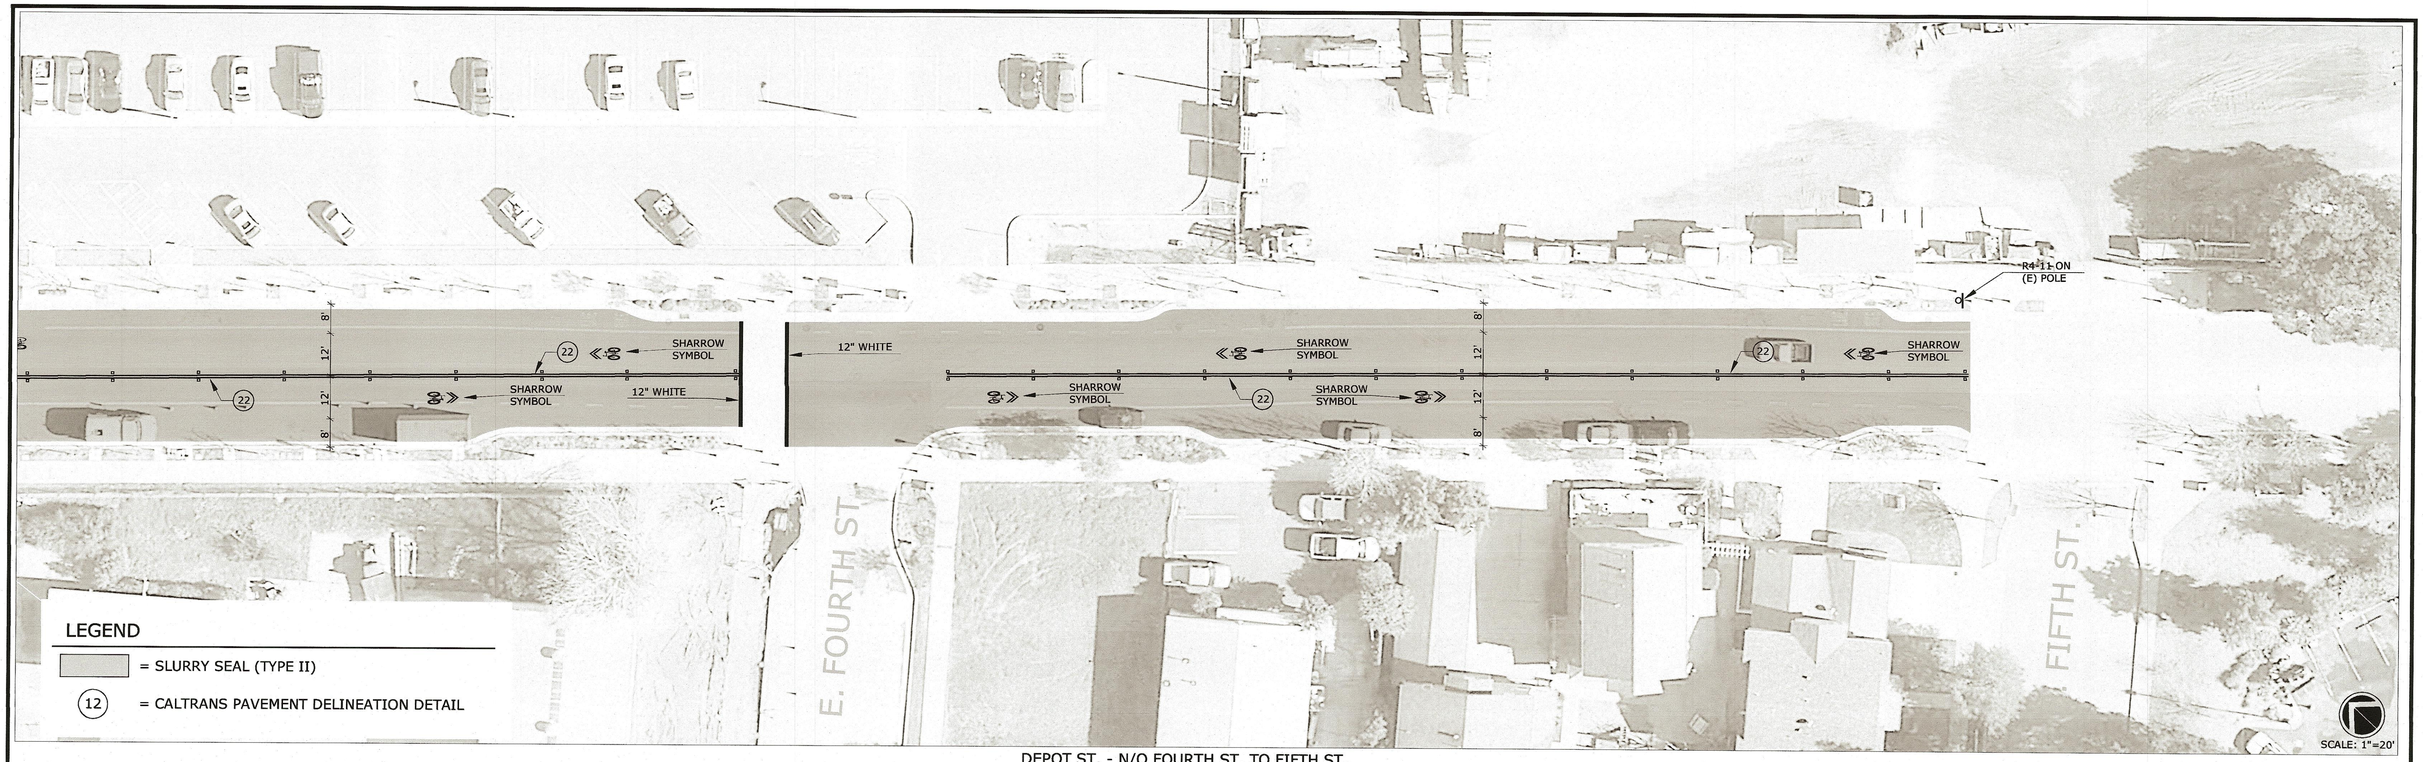

DEPOT ST. - N/O FOURTH ST. TO FIFTH ST.

NO.	DESCRIPTION	DATE	BY

g:\r-14\Proj\CIP\51900-2019 Pavement Resurfacing Project\Const_Dwgs\Monterey_Main.dwg_Depot 2

WORK ACCEPTED: INSPECTOR:

AS-BUILT CORRECTIONS

BY: DATE:

DRAWN: JAH DESIGN: LK HOR: 1"=20'

CHECKED: LK VERT: N/A

APPROVED: DATE: 5/28/19 JOB NUMBER: 519000

SCOTT CREER-CITY ENGINEER
PE 58879 EXP. 6/30/19

City of Morgan Hill
Public Works Department
CITY OF MORGAN HILL
17575 Peak Ave. Morgan Hill, CA 95037 (408)778-6480, Fax (408)779-7236

DEPOT ST.
S/O THIRD ST. TO FIFTH ST.
2019 PAVEMENT RESURFACING PROJECT

FILE NUMBER: 000.00
PRINT DATE: 5/28/2019
SHEET NUMBER: 19 of 30

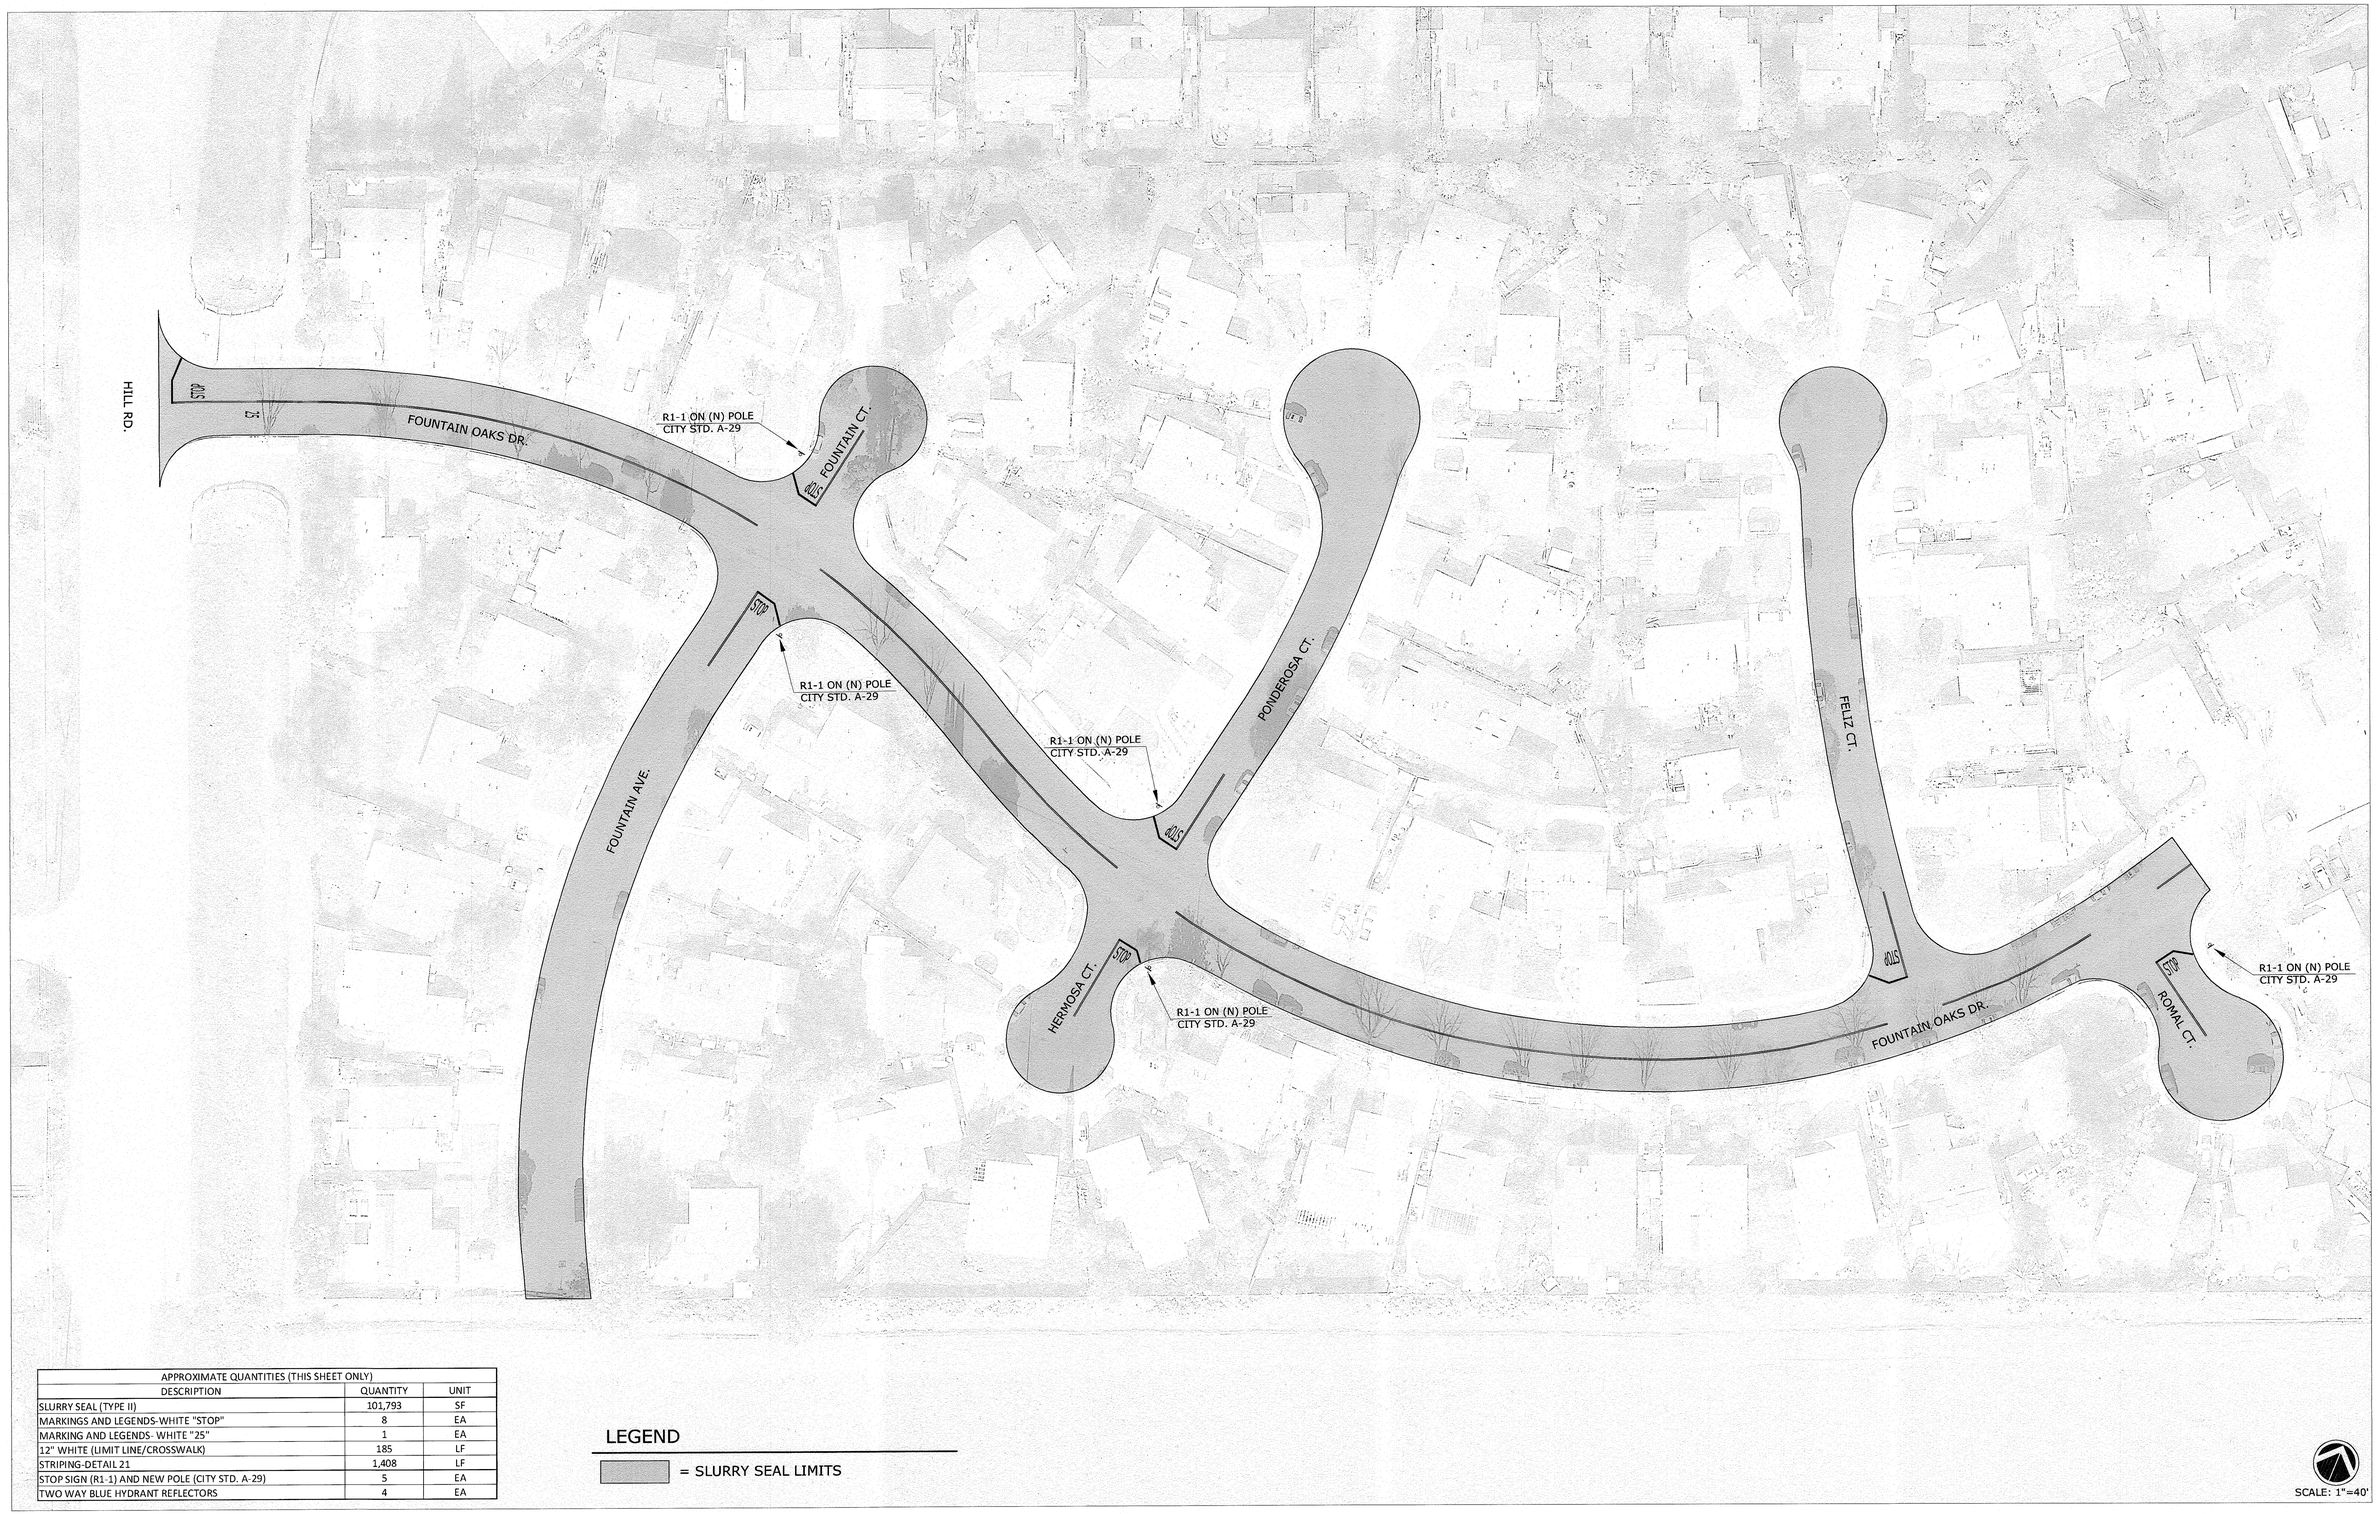

APPROXIMATE QUANTITIES (THIS SHEET ONLY)		
DESCRIPTION	QUANTITY	UNIT
SLURRY SEAL (TYPE II)	101,793	SF
MARKINGS AND LEGENDS-WHITE "STOP"	8	EA
MARKING AND LEGENDS- WHITE "25"	1	EA
12" WHITE (LIMIT LINE/CROSSWALK)	185	LF
STRIPING-DETAIL 21	1,408	LF
STOP SIGN (R1-1) AND NEW POLE (CITY STD. A-29)	5	EA
TWO WAY BLUE HYDRANT REFLECTORS	4	EA

LEGEND

= SLURRY SEAL LIMITS

NO.	DESCRIPTION	DATE	BY

g:\r-14\Proj\CIP\51900-2019 Pavement Resurfacing Project\Const_Dwgs\Monterey_Main.dwg_FountainOaks 1

WORK ACCEPTED: INSPECTOR:

AS-BUILT CORRECTIONS

BY: DATE:

DRAWN: JAH
DESIGN: LK
HOR: 1"=40'
CHECKED: LK
VERT: N/A
APPROVED:
DATE: 5/28/19
JOB NUMBER: 519000

SCOTT CREER-CITY ENGINEER
PE 58879 EXP. 6/30/19

CITY OF MORGAN HILL

City of Morgan Hill
Public Works Department

17575 Peak Ave. Morgan Hill, CA 95037 (408)778-6480, Fax (408)779-7236

FOUNTAIN OAKS DR.
HILL RD. TO E/O ROMAL CT.
2019 PAVEMENT RESURFACING PROJECT

FILE NUMBER: 000.00
PRINT DATE: 5/28/2019
SHEET NUMBER: 20 of 30

APPROXIMATE QUANTITIES (THIS SHEET ONLY)		
DESCRIPTION	QUANTITY	UNIT
SLURRY SEAL (TYPE II)	89,439	SF
MARKINGS AND LEGENDS-WHITE "STOP"	6	EA
MARKING AND LEGENDS- YELLOW "SLOW"	1	EA
MARKING AND LEGENDS- YELLOW "SCHOOL"	1	EA
MARKING AND LEGENDS- YELLOW "XING"	1	EA
12" WHITE (LIMIT LINE/CROSSWALK)	91	LF
12" YELLOW (LIMIT LINE/CROSSWALK)	176	LF
24" YELLOW (LIMIT LINE/CROSSWALK)	70	LF
STRIPING-DETAIL 21	1,324	LF
TWO WAY BLUE HYDRANT REFLECTORS	4	EA

NO.	DESCRIPTION	DATE	BY

WORK ACCEPTED: INSPECTOR:

AS-BUILT CORRECTIONS

BY: DATE:

g:\r-14\Proj\CIP\51900-2019 Pavement Resurfacing Project\Const_Dwgs\Monterey_Main.dwg_FountainOaks 2

DRAWN: JAH | DESIGN: LK | HOR: 1"=40'

CHECKED: LK | VERT: N/A

APPROVED: | DATE: 5/20/19 | JOB NUMBER: 519000

SCOTT CREER-CITY ENGINEER
PE 58879 EXP. 6/30/19

CITY OF MORGAN HILL

City of Morgan Hill
Public Works Department

17575 Peak Ave. Morgan Hill, CA 95037 (408)778-6480, Fax (408)779-7236

FOUNTAIN OAKS DR.
E/O ROMAL CT. TO W/O GALLOP DR.
2019 PAVEMENT RESURFACING PROJECT

FILE NUMBER: 000.00

PRINT DATE: 5/28/2019

SHEET NUMBER: 21 of 30

APPROXIMATE QUANTITIES (THIS SHEET ONLY)		
DESCRIPTION	QUANTITY	UNIT
SLURRY SEAL (TYPE II)	36,700	SF
MARKING AND LEGENDS- YELLOW "SLOW"	1	EA
MARKING AND LEGENDS- YELLOW "SCHOOL"	1	EA
MARKING AND LEGENDS- YELLOW "XING"	1	EA
12" YELLOW (LIMIT LINE/CROSSWALK)	82	LF
24" YELLOW (LIMIT LINE/CROSSWALK)	80	LF
STRIPING-DETAIL 21	158	LF
TWO WAY BLUE HYDRANT REFLECTORS	2	EA

LEGEND

= SLURRY SEAL LIMITS

NO.	DESCRIPTION	DATE	BY

WORK ACCEPTED: INSPECTOR:

AS-BUILT CORRECTIONS

BY: DATE:

DRAWN: JAH DESIGN: LK HOR: 1"=40'

CHECKED: LK VERT: N/A

APPROVED: DATE: 5/28/19 JOB NUMBER: 519000

SCOTT GREER- CITY ENGINEER
RE 58879 EXP. 6/30/19

CITY OF MORGAN HILL

City of Morgan Hill
Public Works Department
17575 Peak Ave. Morgan Hill, CA 95037 (408)778-6480, Fax (408)779-7236

FOUNTAIN OAKS DR.
W/O GALLOP DR. TO END
2019 PAVEMENT RESURFACING PROJECT

FILE NUMBER: 000.00
PRINT DATE: 5/28/2019
SHEET NUMBER: 22 of 30

g:\r-14\Proj\CIP\51900-2019 Pavement Resurfacing Project\Const_Dwgs\Monterey_Main.dwg_FountainOaks 3

APPROXIMATE QUANTITIES (THIS SHEET ONLY)		
DESCRIPTION	QUANTITY	UNIT
SLURRY SEAL (TYPE II)	29,316	SF
MARKING AND LEGENDS- WHITE "STOP"	1	EA
12" WHITE (LIMIT LINE/CROSSWALK)	30	LF
STRIPING-DETAIL 21	50	EA
TWO WAY BLUE HYDRANT REFLECTORS	2	EA

LEGEND

= SLURRY SEAL LIMITS

NO.	DESCRIPTION	DATE	BY

WORK ACCEPTED: INSPECTOR:

AS-BUILT CORRECTIONS

BY: DATE:

g:\r-14\Proj\CIP\51900-2019 Pavement Resurfacing Project\Const_Dwgs\Monterey_Main.dwg_Sundance 1

DRAWN: JAH
DESIGN: LK
HOR: 1"=40'
CHECKED: LK
VERT: N/A
APPROVED:
DATE: 5/20/19
JOB NUMBER: 519000

SCOTT CREER-CITY ENGINEER
PE 58679 EXP. 6/30/19

CITY OF MORGAN HILL

City of Morgan Hill
Public Works Department

17575 Peak Ave. Morgan Hill, CA 95037 (408)778-6480, Fax (408)779-7236

SUNDANCE DR.
E/O HILL RD. TO END
2019 PAVEMENT RESURFACING PROJECT

FILE NUMBER: 000.00
PRINT DATE: 5/28/2019
SHEET NUMBER: 23 of 30

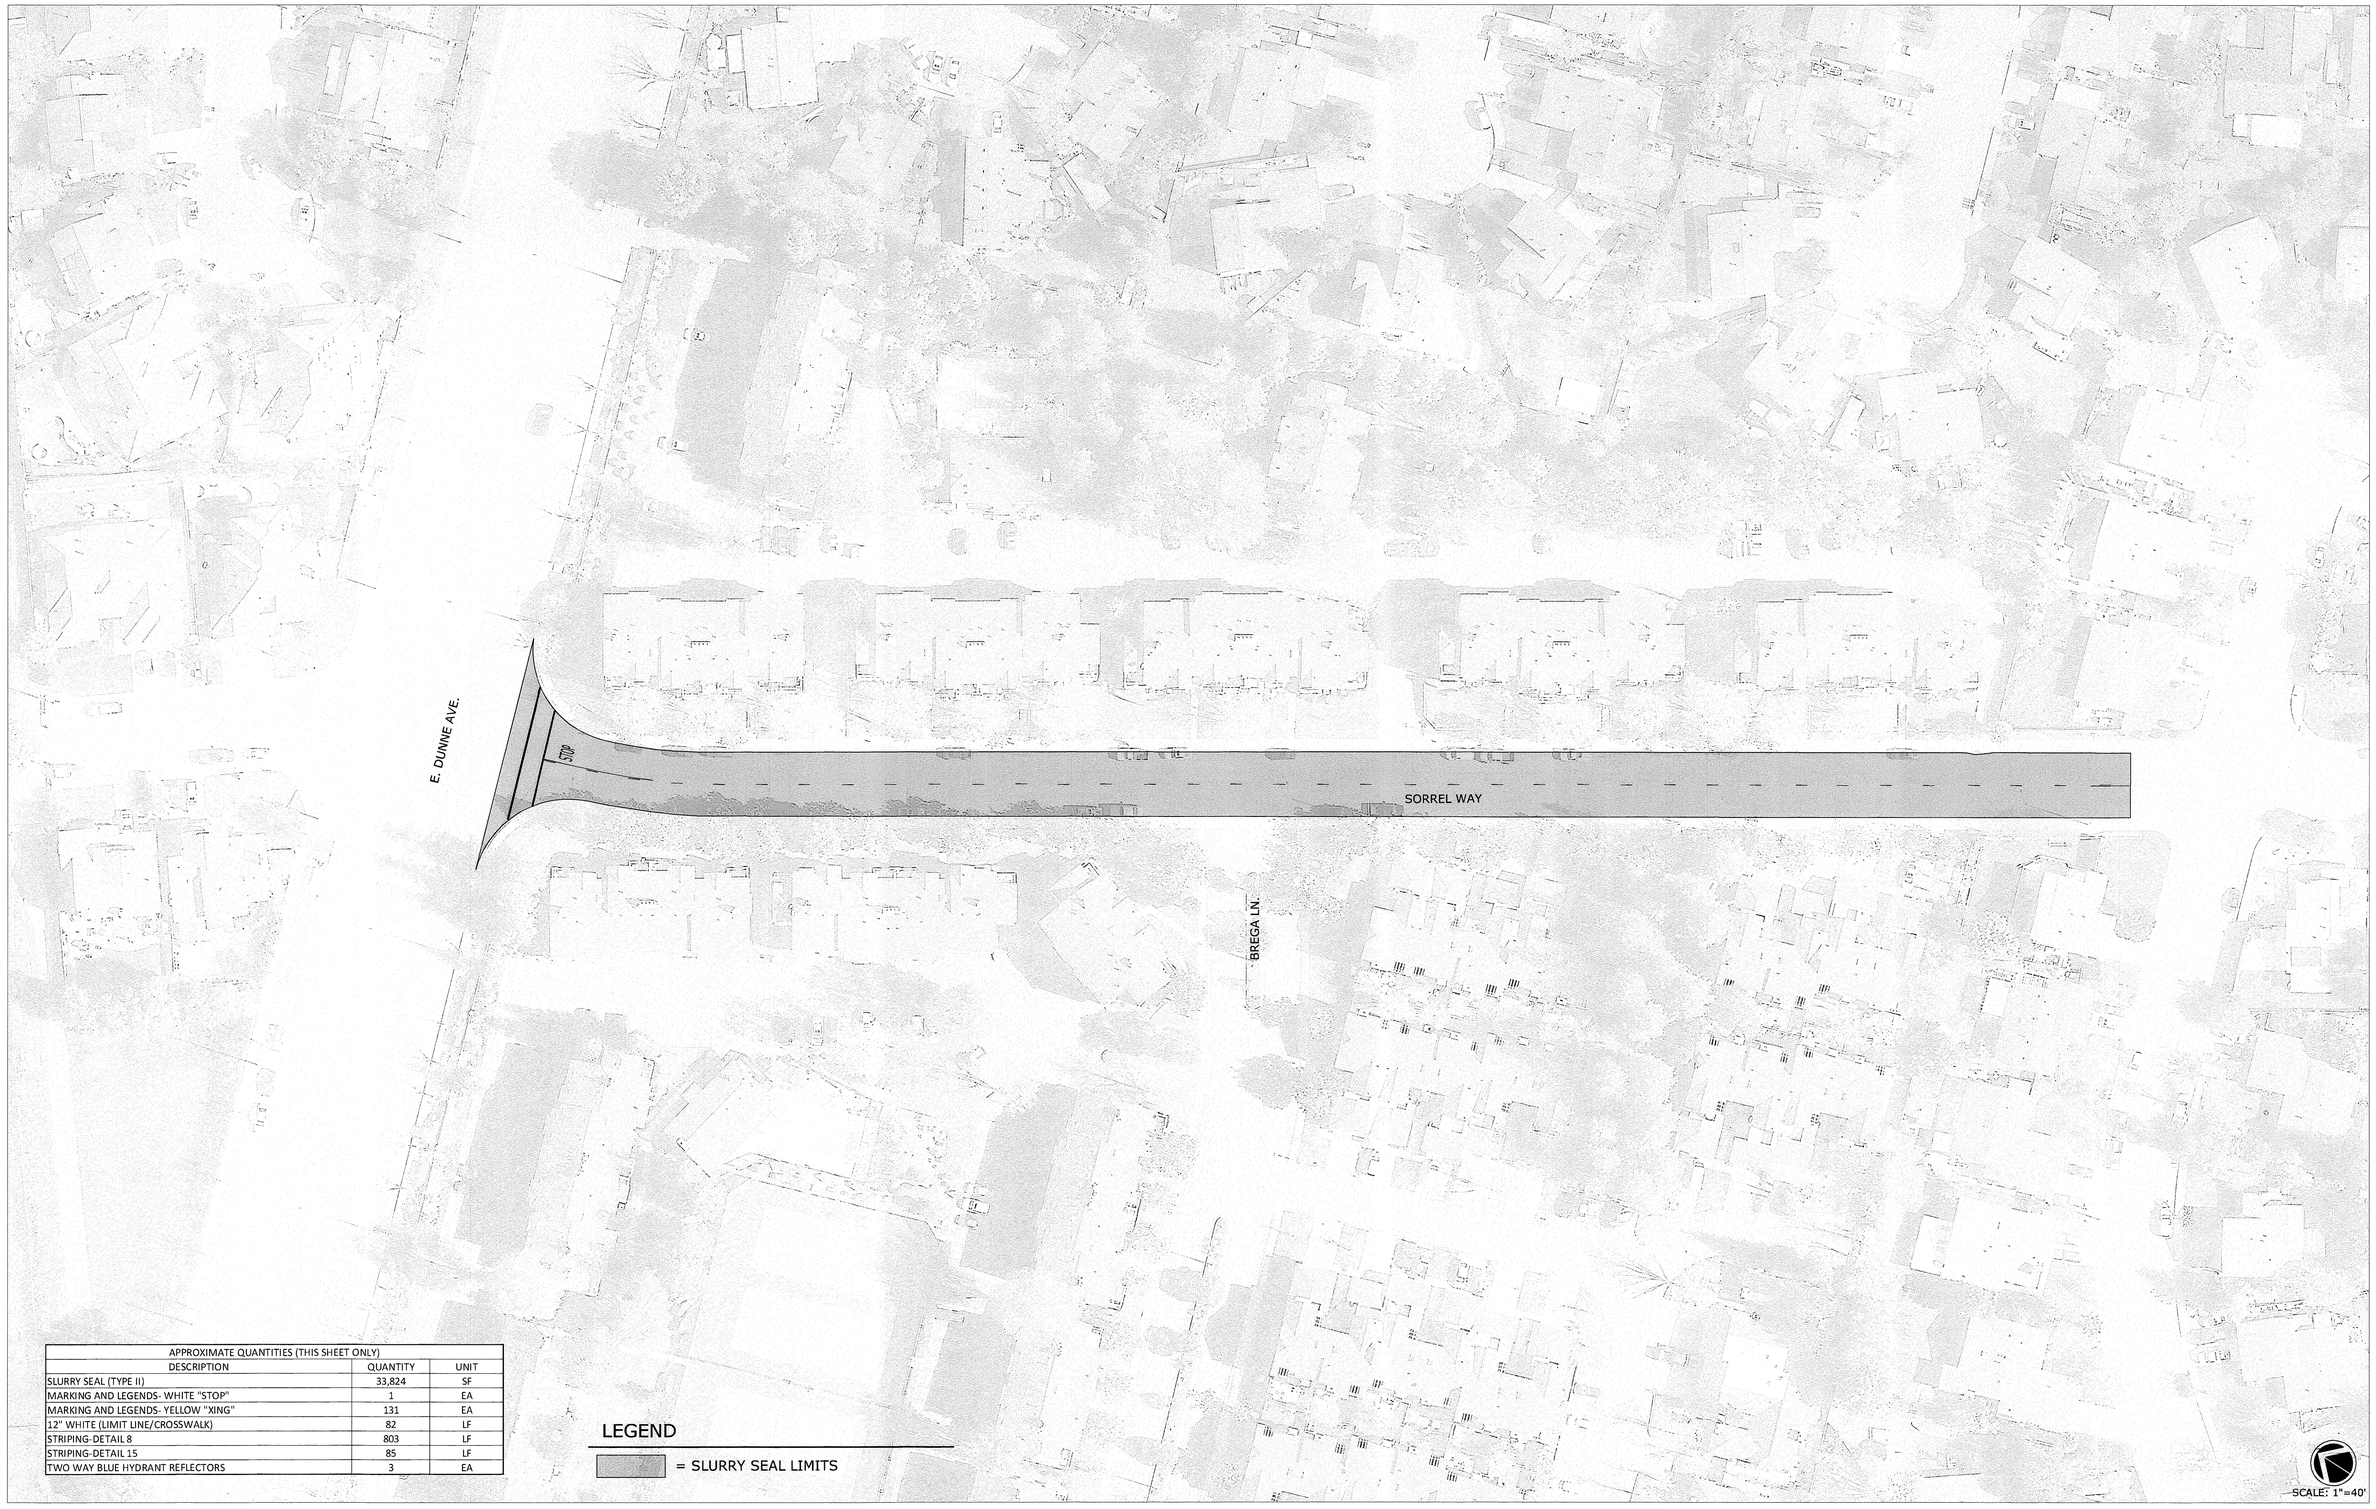

APPROXIMATE QUANTITIES (THIS SHEET ONLY)		
DESCRIPTION	QUANTITY	UNIT
SLURRY SEAL (TYPE II)	33,824	SF
MARKING AND LEGENDS- WHITE "STOP"	1	EA
MARKING AND LEGENDS- YELLOW "XING"	131	EA
12" WHITE (LIMIT LINE/CROSSWALK)	82	LF
STRIPING-DETAIL 8	803	LF
STRIPING-DETAIL 15	85	LF
TWO WAY BLUE HYDRANT REFLECTORS	3	EA

LEGEND

= SLURRY SEAL LIMITS

NO.	DESCRIPTION	DATE	BY

WORK ACCEPTED: INSPECTOR:

AS-BUILT CORRECTIONS

BY: DATE:

g:\r-14\Proj\CIP\51900-2019 Pavement Resurfacing Project\Const_Dwgs\Monterey_Main.dwg_Sorrel 1

DRAWN: JAH DESIGN: LK HOR: 1"=40'

CHECKED: LK VERT: N/A

APPROVED: DATE: 5/28/19 JOB NUMBER: 519000

SCOTT CREER-CITY ENGINEER
PE 58879 EXP. 6/30/19

CITY OF MORGAN HILL

City of Morgan Hill
Public Works Department

17575 Peak Ave. Morgan Hill, CA 95037 (408)778-6480, Fax (408)779-7236

SORREL WAY
E. DUNNE AVE. TO N/O CIMARRON DR.
2019 PAVEMENT RESURFACING PROJECT

FILE NUMBER: 000.00

PRINT DATE: 5/28/2019

SHEET NUMBER: 24 of 30

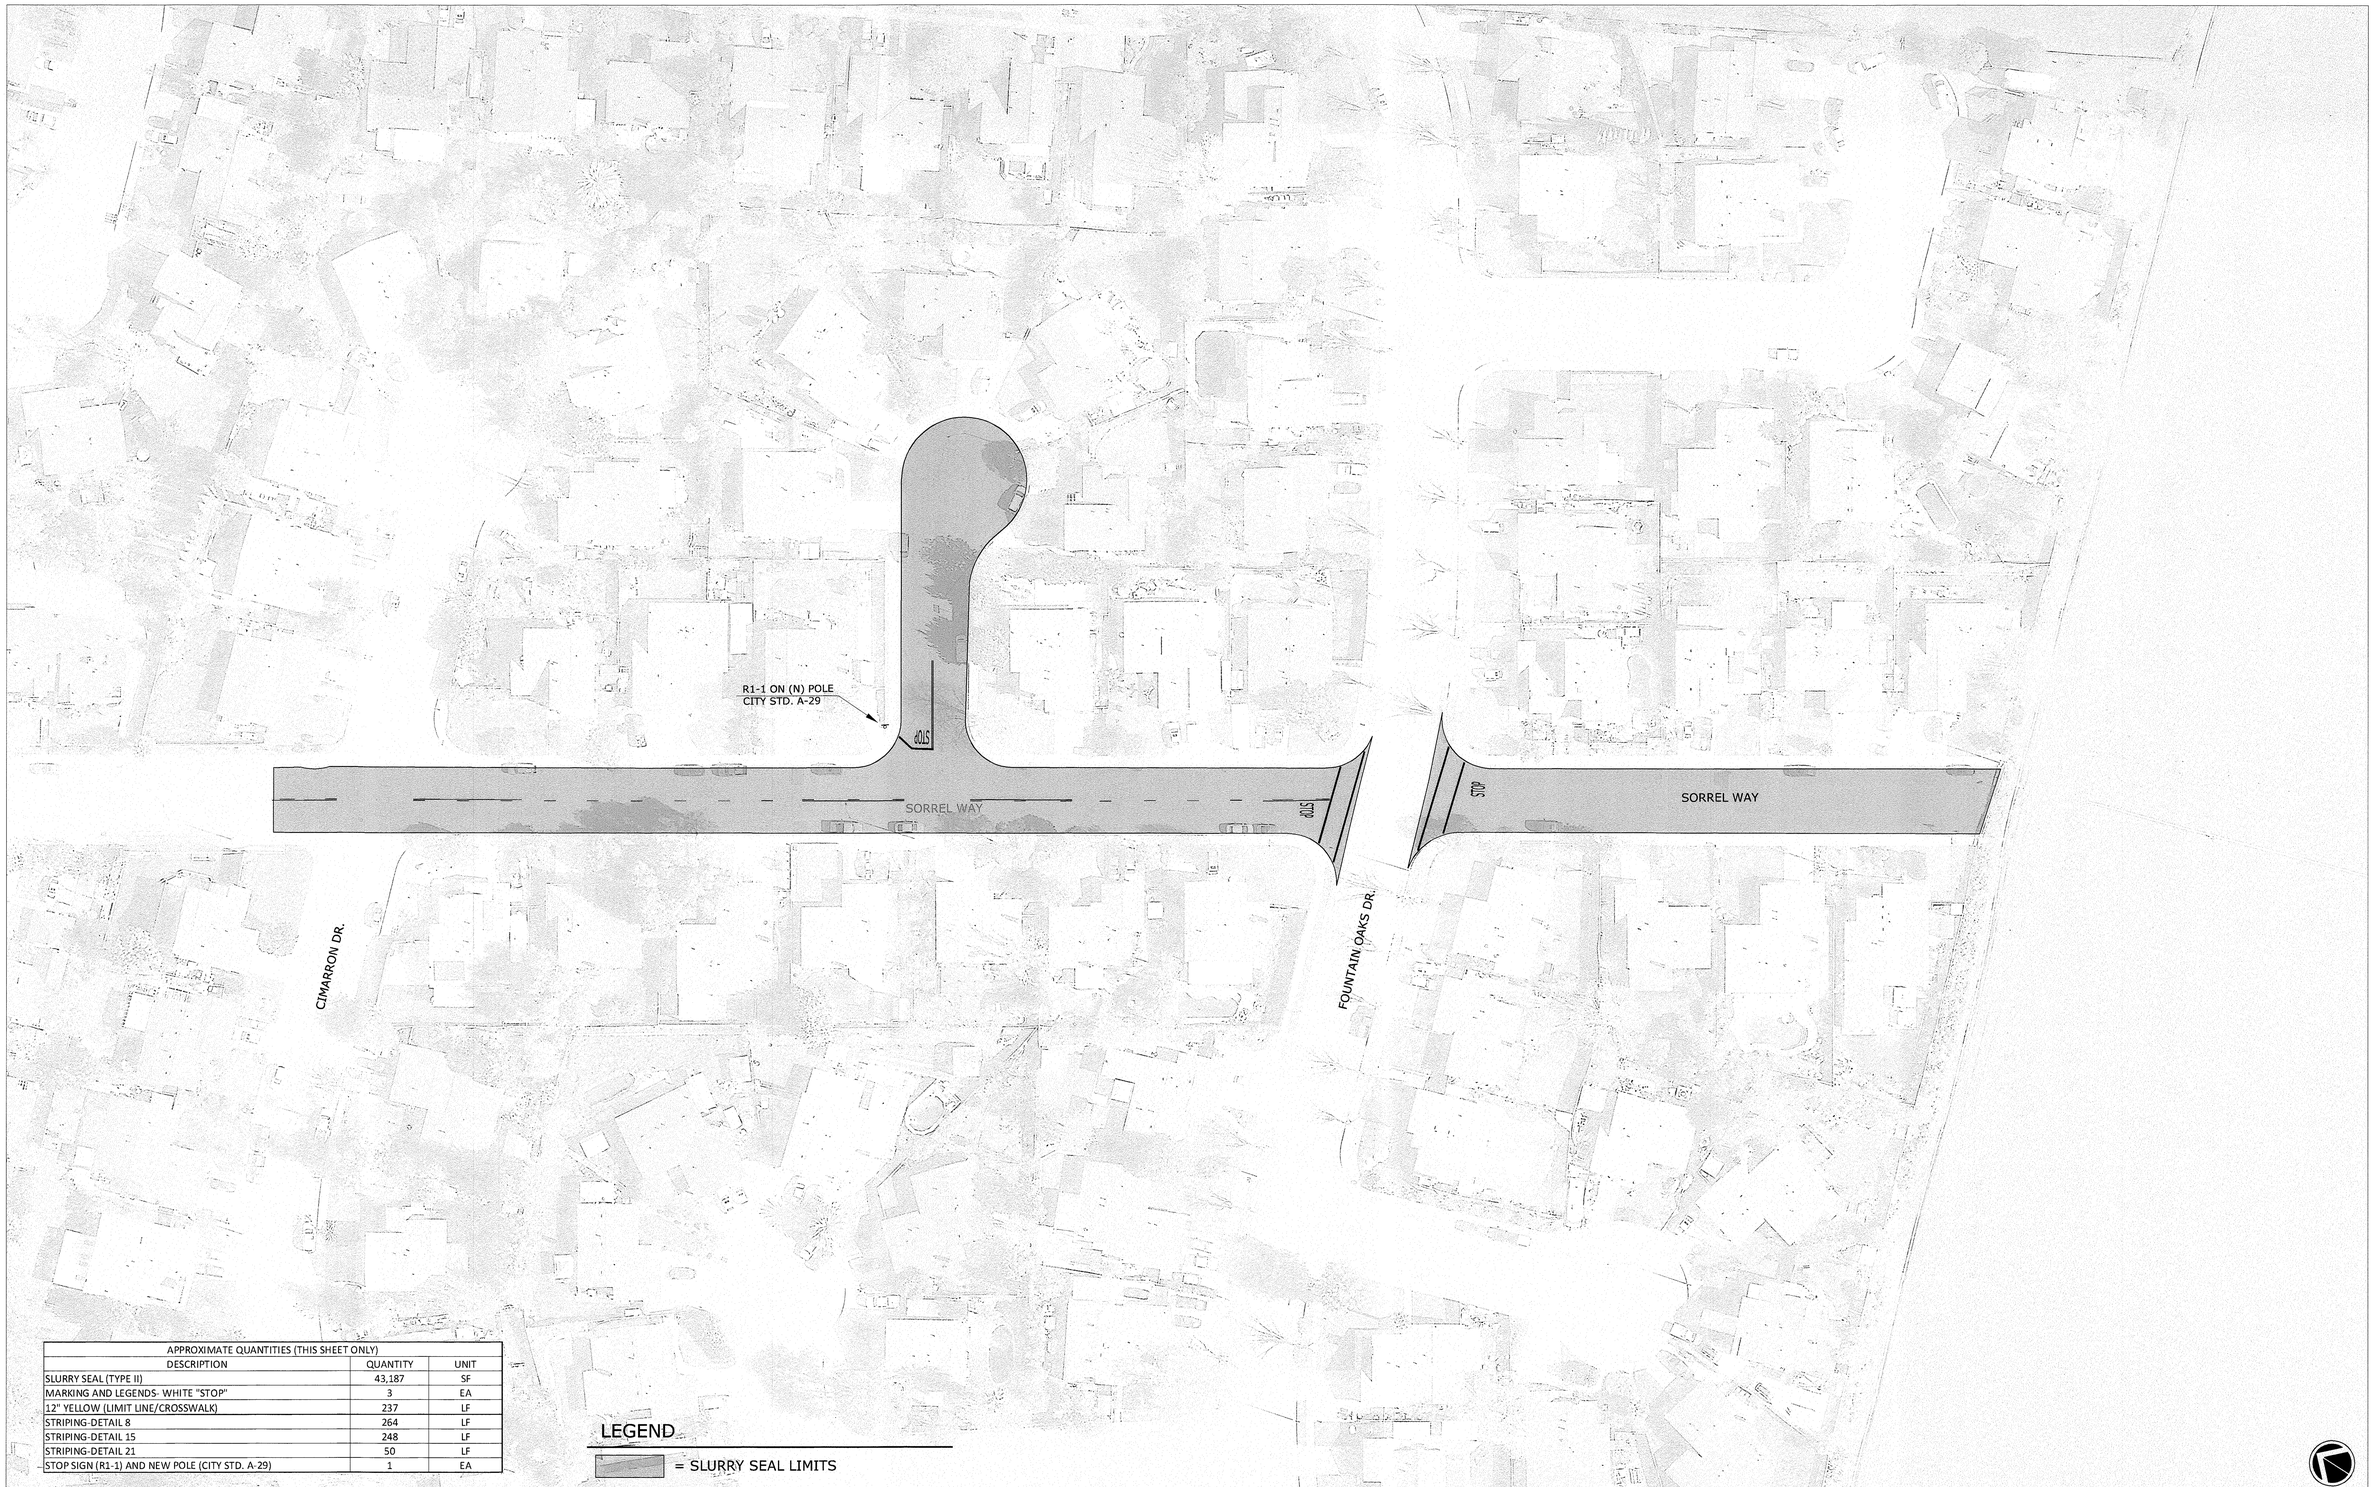

APPROXIMATE QUANTITIES (THIS SHEET ONLY)		
DESCRIPTION	QUANTITY	UNIT
SLURRY SEAL (TYPE II)	43,187	SF
MARKING AND LEGENDS- WHITE "STOP"	3	EA
12" YELLOW (LIMIT LINE/CROSSWALK)	237	LF
STRIPING-DETAIL 8	264	LF
STRIPING-DETAIL 15	248	LF
STRIPING-DETAIL 21	50	LF
STOP SIGN (R1-1) AND NEW POLE (CITY STD. A-29)	1	EA

NO.	DESCRIPTION	DATE	BY

g:\r-14\Proj\CIP\51900-2019 Pavement Resurfacing Project\Const_Dwgs\Monterey_Main.dwg_Sorrel2

WORK ACCEPTED: INSPECTOR:

AS-BUILT CORRECTIONS

BY: DATE:

DRAWN: JAH
DESIGN: LK
HOR: 1"=40'
CHECKED: LK
VERT: N/A
APPROVED:
DATE: 5/28/19
JOB NUMBER: 519000

SCOTT CREER-CITY ENGINEER
PE 58879 EXP. 6/30/19

CITY OF MORGAN HILL

City of Morgan Hill
Public Works Department

17575 Peak Ave. Morgan Hill, CA 95037 (408)778-6480, Fax (408)779-7236

SORREL WAY
N/O CIMARRON DR. TO END
2019 PAVEMENT RESURFACING PROJECT

FILE NUMBER: 000.00
PRINT DATE: 5/28/2019
SHEET NUMBER: 25 of 30

APPROXIMATE QUANTITIES (THIS SHEET ONLY)		
DESCRIPTION	QUANTITY	UNIT
SLURRY SEAL (TYPE II)	68,562	SF
MARKING AND LEGENDS- WHITE "STOP"	6	EA
MARKING AND LEGENDS- WHITE "25"	1	EA
12" WHITE (LIMIT LINE/CROSSWALK)	184	LF
24" YELLOW (LIMIT LINE/CROSSWALK)	128	LF
6" WHITE MISCELLANEOUS STRIPING	128	LF
STRIPING-DETAIL 8	200	LF
STRIPING-DETAIL 15	152	LF
STRIPING-DETAIL 21	321	LF
TWO WAY BLUE HYDRANT REFLECTTORS	2	EA

LEGEND

= SLURRY SEAL LIMITS

NO.	DESCRIPTION	DATE	BY

g:\r-14\Proj\CIP\51900-2019 Pavement Resurfacing Project\Const_Dwgs\Monterey_Main.dwg_Saddleback1

WORK ACCEPTED: INSPECTOR:

AS-BUILT CORRECTIONS

BY: DATE:

DRAWN: JAH DESIGN: LK HOR: 1"=40'

CHECKED: LK VERT: N/A

APPROVED: DATE: 5/20/19 JOB NUMBER: 519000

SCOTT CREER-CITY ENGINEER
PE 58879 EXP. 6/30/19

CITY OF MORGAN HILL

City of Morgan Hill
Public Works Department

17575 Peak Ave. Morgan Hill, CA 95037 (408)778-6480, Fax (408)779-7236

SADDLEBACK DR.
E. DUNNE AVE. TO S/O HUSTON CT.
2019 PAVEMENT RESURFACING PROJECT

FILE NUMBER: 000.00
PRINT DATE: 5/28/2019
SHEET NUMBER: 26 of 30

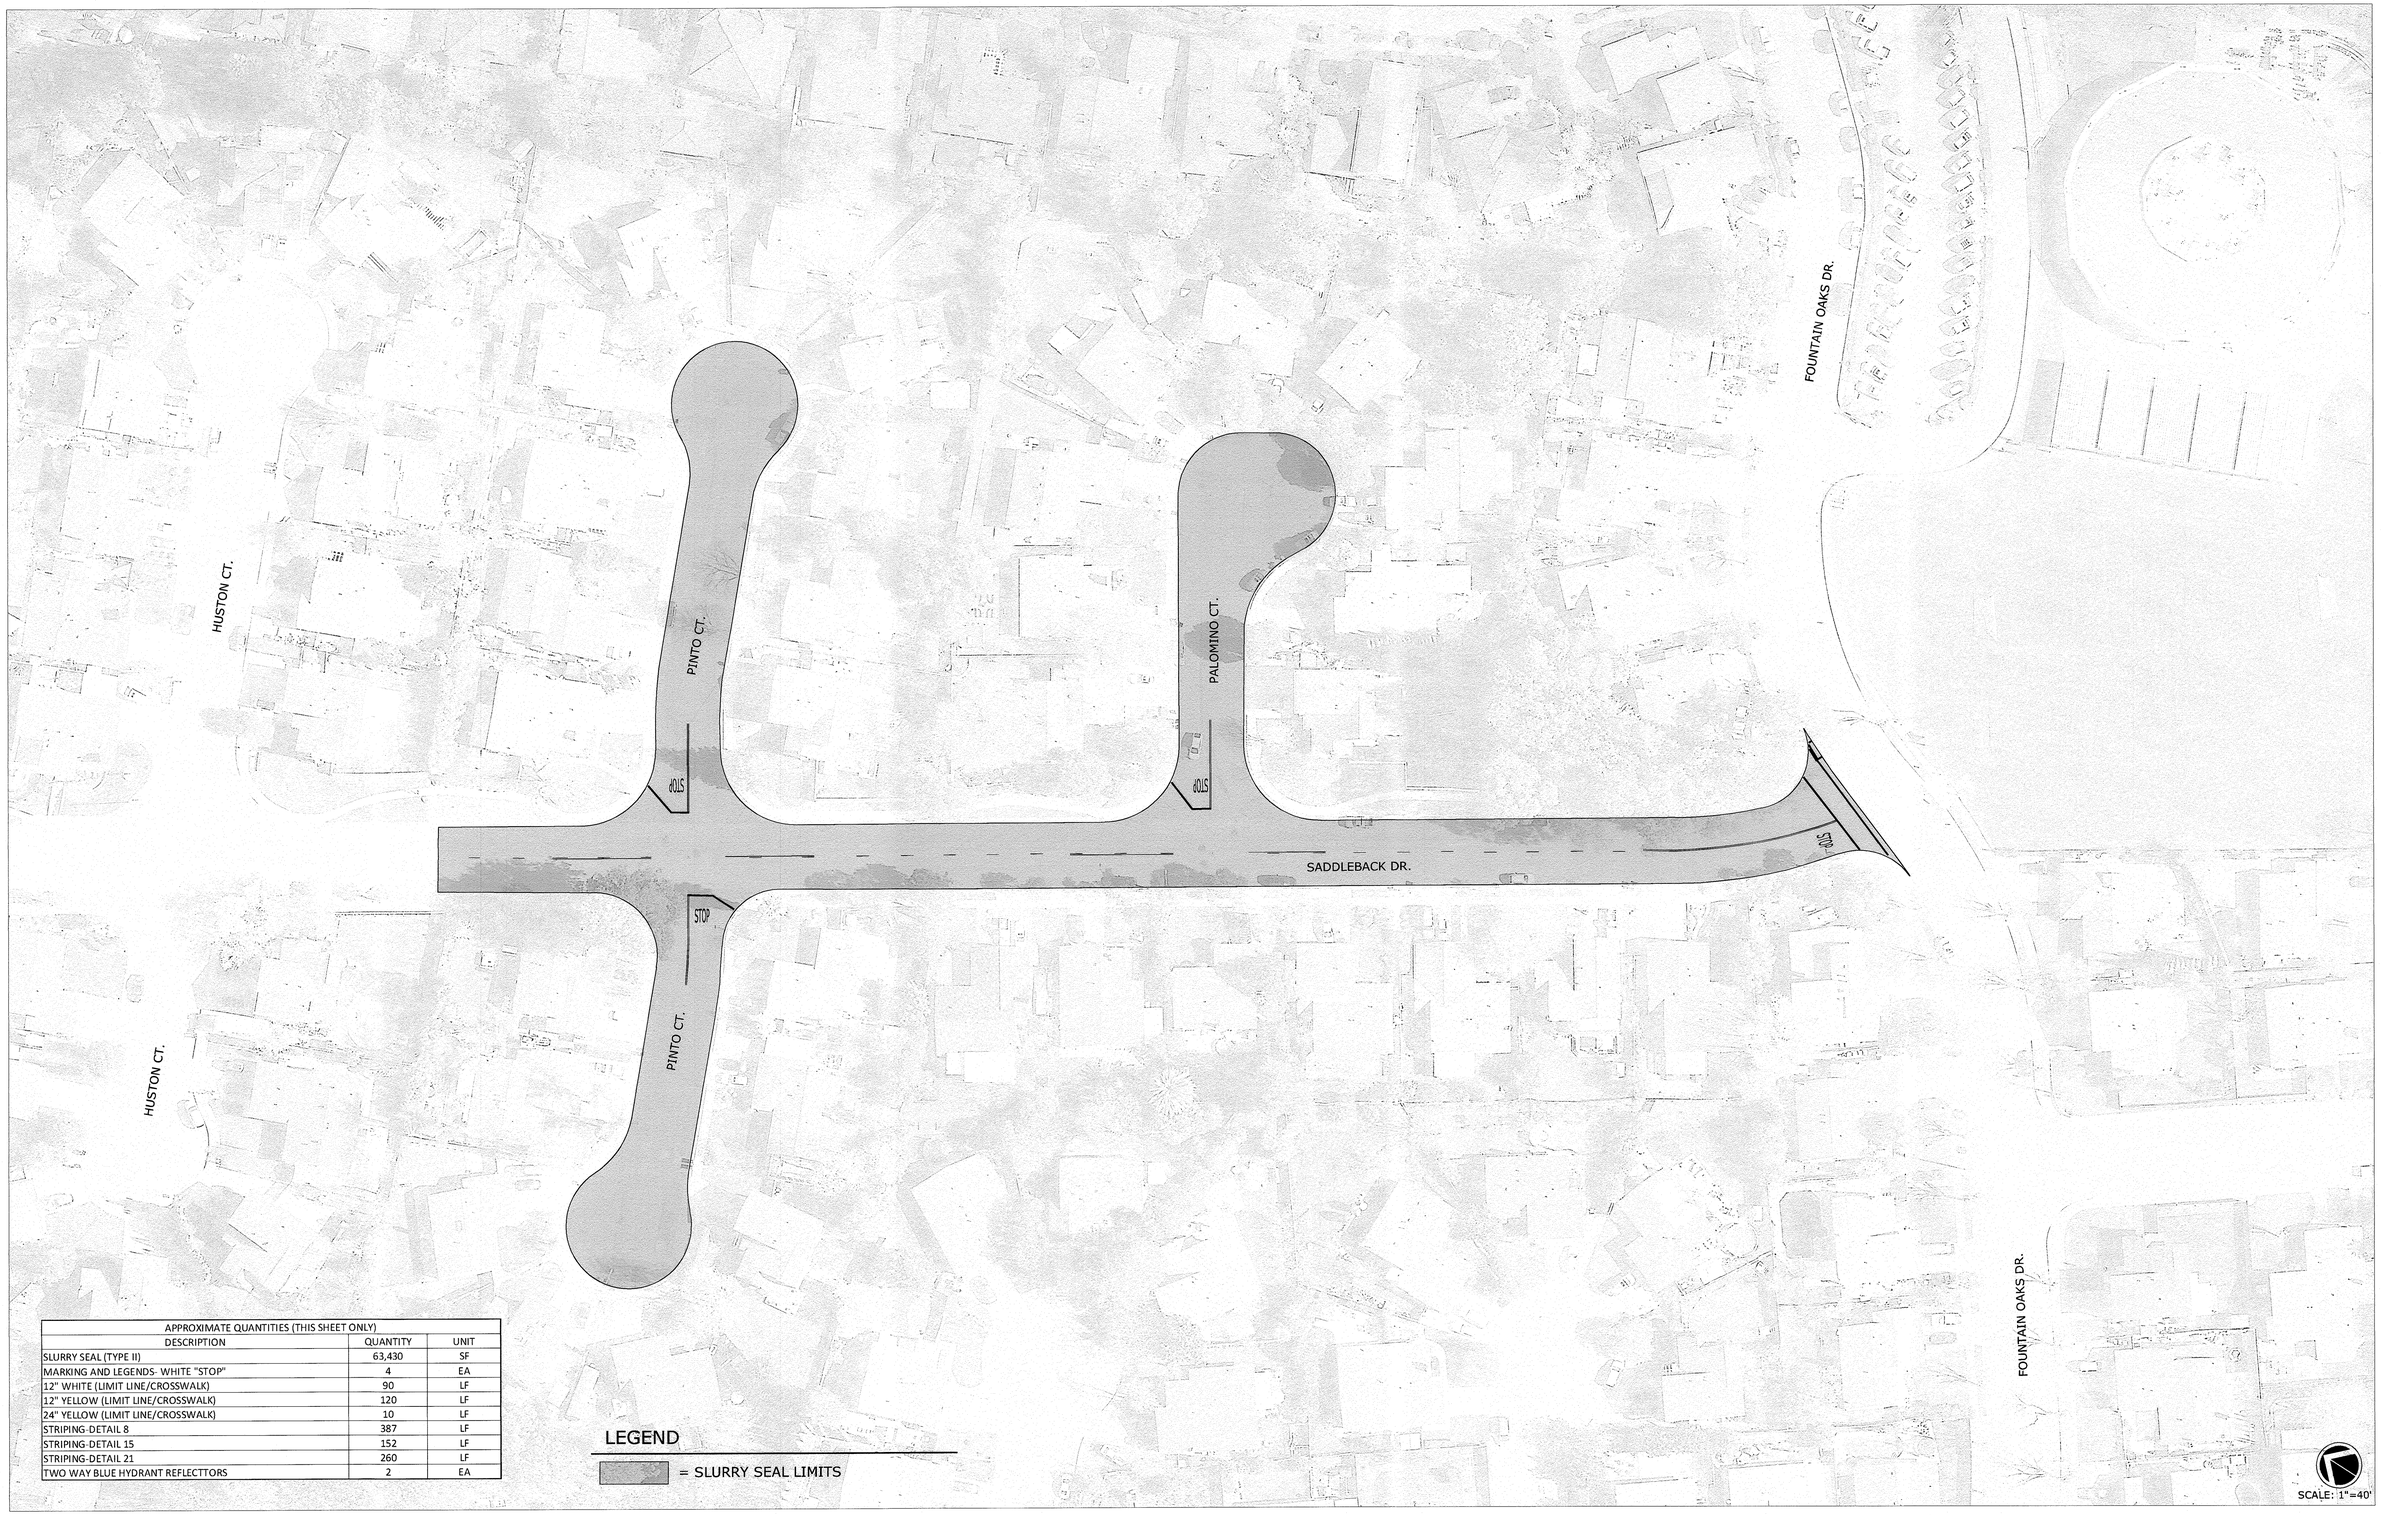

APPROXIMATE QUANTITIES (THIS SHEET ONLY)		
DESCRIPTION	QUANTITY	UNIT
SLURRY SEAL (TYPE II)	63,430	SF
MARKING AND LEGENDS- WHITE "STOP"	4	EA
12" WHITE (LIMIT LINE/CROSSWALK)	90	LF
12" YELLOW (LIMIT LINE/CROSSWALK)	120	LF
24" YELLOW (LIMIT LINE/CROSSWALK)	10	LF
STRIPING-DETAIL 8	387	LF
STRIPING-DETAIL 15	152	LF
STRIPING-DETAIL 21	260	LF
TWO WAY BLUE HYDRANT REFLECTTORS	2	EA

NO.	DESCRIPTION	DATE	BY

WORK ACCEPTED: INSPECTOR:

AS-BUILT CORRECTIONS

BY: DATE:

g:\r-14\Proj\CIP\51900-2019 Pavement Resurfacing Project\Const_Dwgs\Monterey_Main.dwg_Saddleback2

DRAWN: JAH | DESIGN: LK | HOR: 1"=40'

CHECKED: LK | VERT: N/A

APPROVED: | DATE: 5/28/19 | JOB NUMBER: 519000

SCOTT CREER-CITY ENGINEER
PE 58879 EXP. 6/30/19

CITY OF MORGAN HILL

City of Morgan Hill
Public Works Department

17575 Peak Ave. Morgan Hill, CA 95037 (408)778-6480, Fax (408)779-7236

SADDLEBACK DR.
S/O HUSTON CT. TO FOUNTAIN OAKS DR.
2019 PAVEMENT RESURFACING PROJECT

FILE NUMBER: 000.00
PRINT DATE: 5/28/2019
SHEET NUMBER: 27 of 30

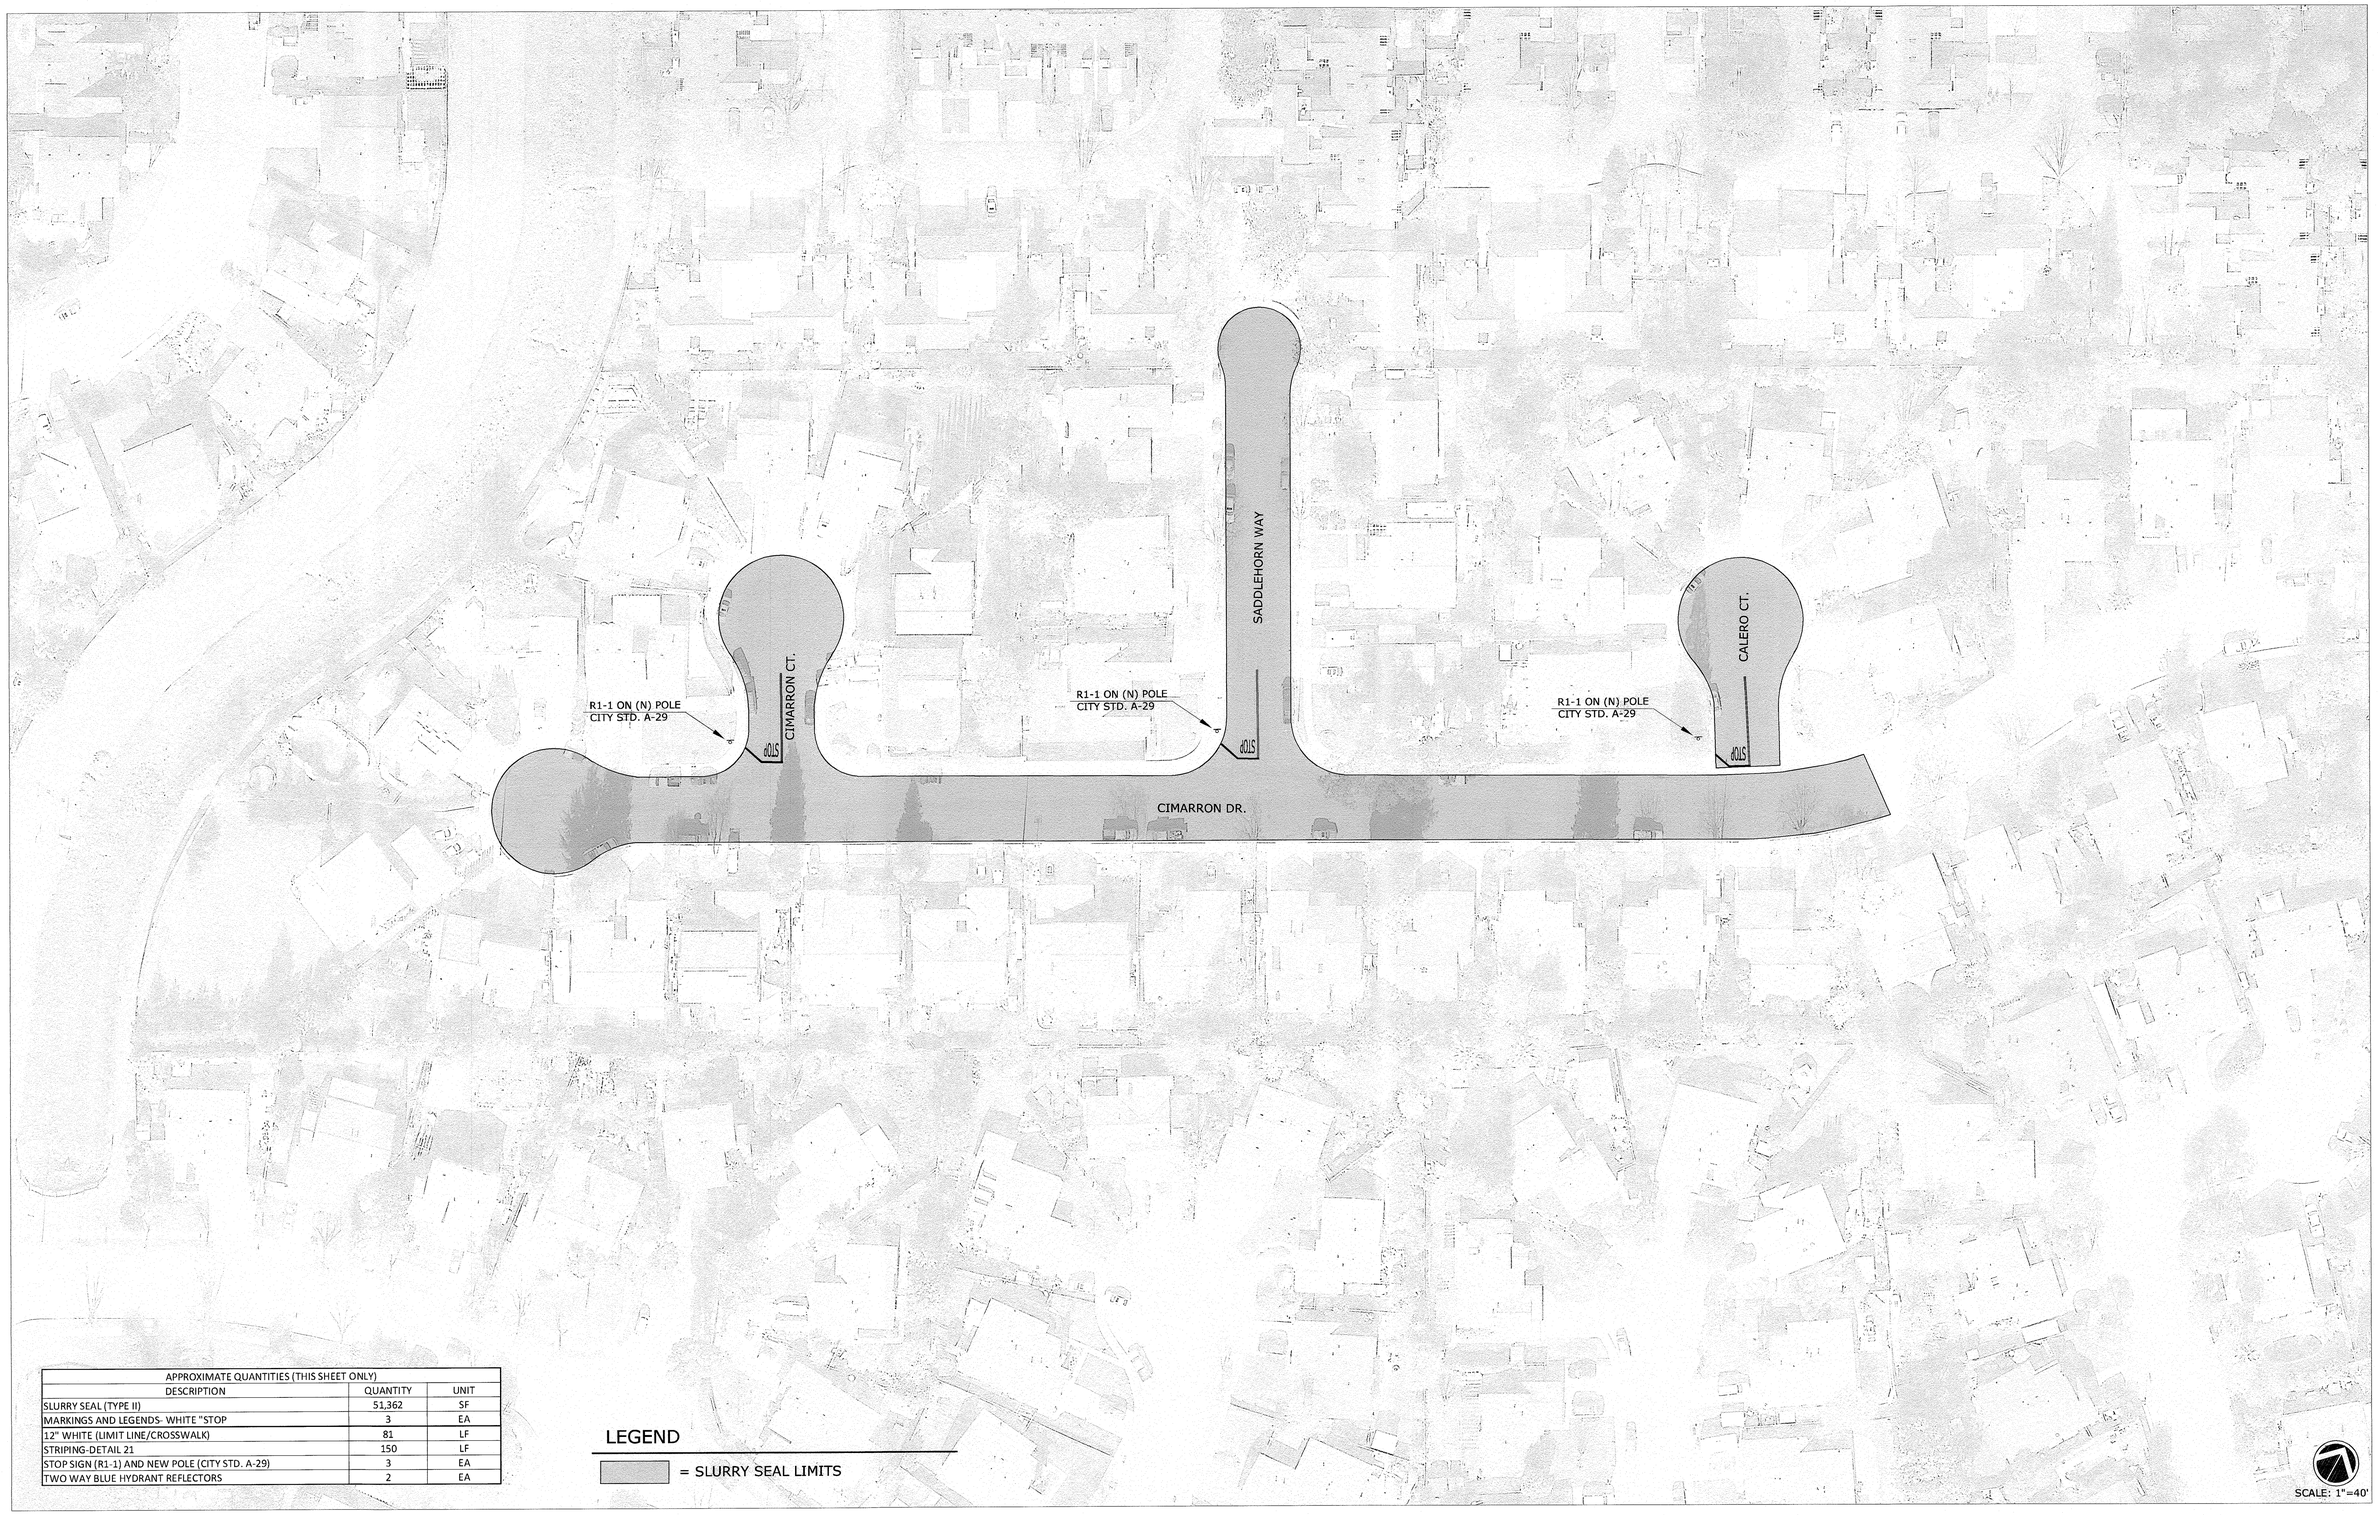

APPROXIMATE QUANTITIES (THIS SHEET ONLY)		
DESCRIPTION	QUANTITY	UNIT
SLURRY SEAL (TYPE II)	51,362	SF
MARKINGS AND LEGENDS- WHITE "STOP	3	EA
12" WHITE (LIMIT LINE/CROSSWALK)	81	LF
STRIPING-DETAIL 21	150	LF
STOP SIGN (R1-1) AND NEW POLE (CITY STD. A-29)	3	EA
TWO WAY BLUE HYDRANT REFLECTORS	2	EA

LEGEND

= SLURRY SEAL LIMITS

NO.	DESCRIPTION	DATE	BY

WORK ACCEPTED: INSPECTOR:

AS-BUILT CORRECTIONS

BY: DATE:

DRAWN: JAH DESIGN: LK HOR: 1"=40'

CHECKED: LK VERT: N/A

APPROVED: DATE: 5/20/19 JOB NUMBER: 519000

SCOTT CREER-CITY ENGINEER
PE 58879 EXP. 6/30/19

CITY OF MORGAN HILL

City of Morgan Hill
Public Works Department
17575 Peak Ave. Morgan Hill, CA 95037 (408)778-6480, Fax (408)779-7236

CIMARRON DR.
END TO CALERO CT.
2019 PAVEMENT RESURFACING PROJECT

FILE NUMBER: 000.00
PRINT DATE: 5/28/2019
SHEET NUMBER: 28 of 30

g:\r-14\Proj\CIP\51900-2019 Pavement Resurfacing Project\Const_Dwgs\Monterey_Main.dwg_Cimarron 1

APPROXIMATE QUANTITIES (THIS SHEET ONLY)		
DESCRIPTION	QUANTITY	UNIT
SLURRY SEAL (TYPE II)	26,181	SF
MARKINGS AND LEGENDS- WHITE "STOP	2	EA
12" WHITE (LIMIT LINE/CROSSWALK)	43	LF
STRIPING-DETAIL 21	100	LF
TWO WAY BLUE HYDRANT REFLECTORS	1	EA

NO.	DESCRIPTION	DATE	BY

WORK ACCEPTED: INSPECTOR:

AS-BUILT CORRECTIONS

BY: DATE:

g:\r-14\Proj\CIP\51900-2019 Pavement Resurfacing Project\Const_Dwgs\Monterey_Main.dwg_Cimarron 2

DRAWN: JAH | DESIGN: LK | HOR: 1"=40'

CHECKED: LK | VERT: N/A

APPROVED: | DATE: 5/28/19 | JOB NUMBER: 519000

SCOTT CREER-CITY ENGINEER
PE 58879 EXP. 6/30/19

CITY OF MORGAN HILL

City of Morgan Hill
Public Works Department

17575 Peak Ave. Morgan Hill, CA 95037 (408)778-6480, Fax (408)779-7236

CIMMARON DR.
CALERO CT. TO END
2019 PAVEMENT RESURFACING PROJECT

FILE NUMBER: 000.00
PRINT DATE: 5/28/2019
SHEET NUMBER: 29 of 30

APPROXIMATE QUANTITIES (THIS SHEET ONLY)		
DESCRIPTION	QUANTITY	UNIT
SLURRY SEAL (TYPE II)	111,715	SF
MARKING AND LEGENDS- WHITE "STOP"	4	EA
MARKING AND LEGENDS- WHITE "25"	1	EA
12" WHITE (LIMIT LINE/CROSSWALK)	14	LF
12" YELLOW (LIMIT LINE/CROSSWALK)	226	LF
STRIPING-DETAIL 21	1,134	LF
TWO WAY BLUE HYDRANT REFLECTORS	3	EA

LEGEND

= SLURRY SEAL LIMITS

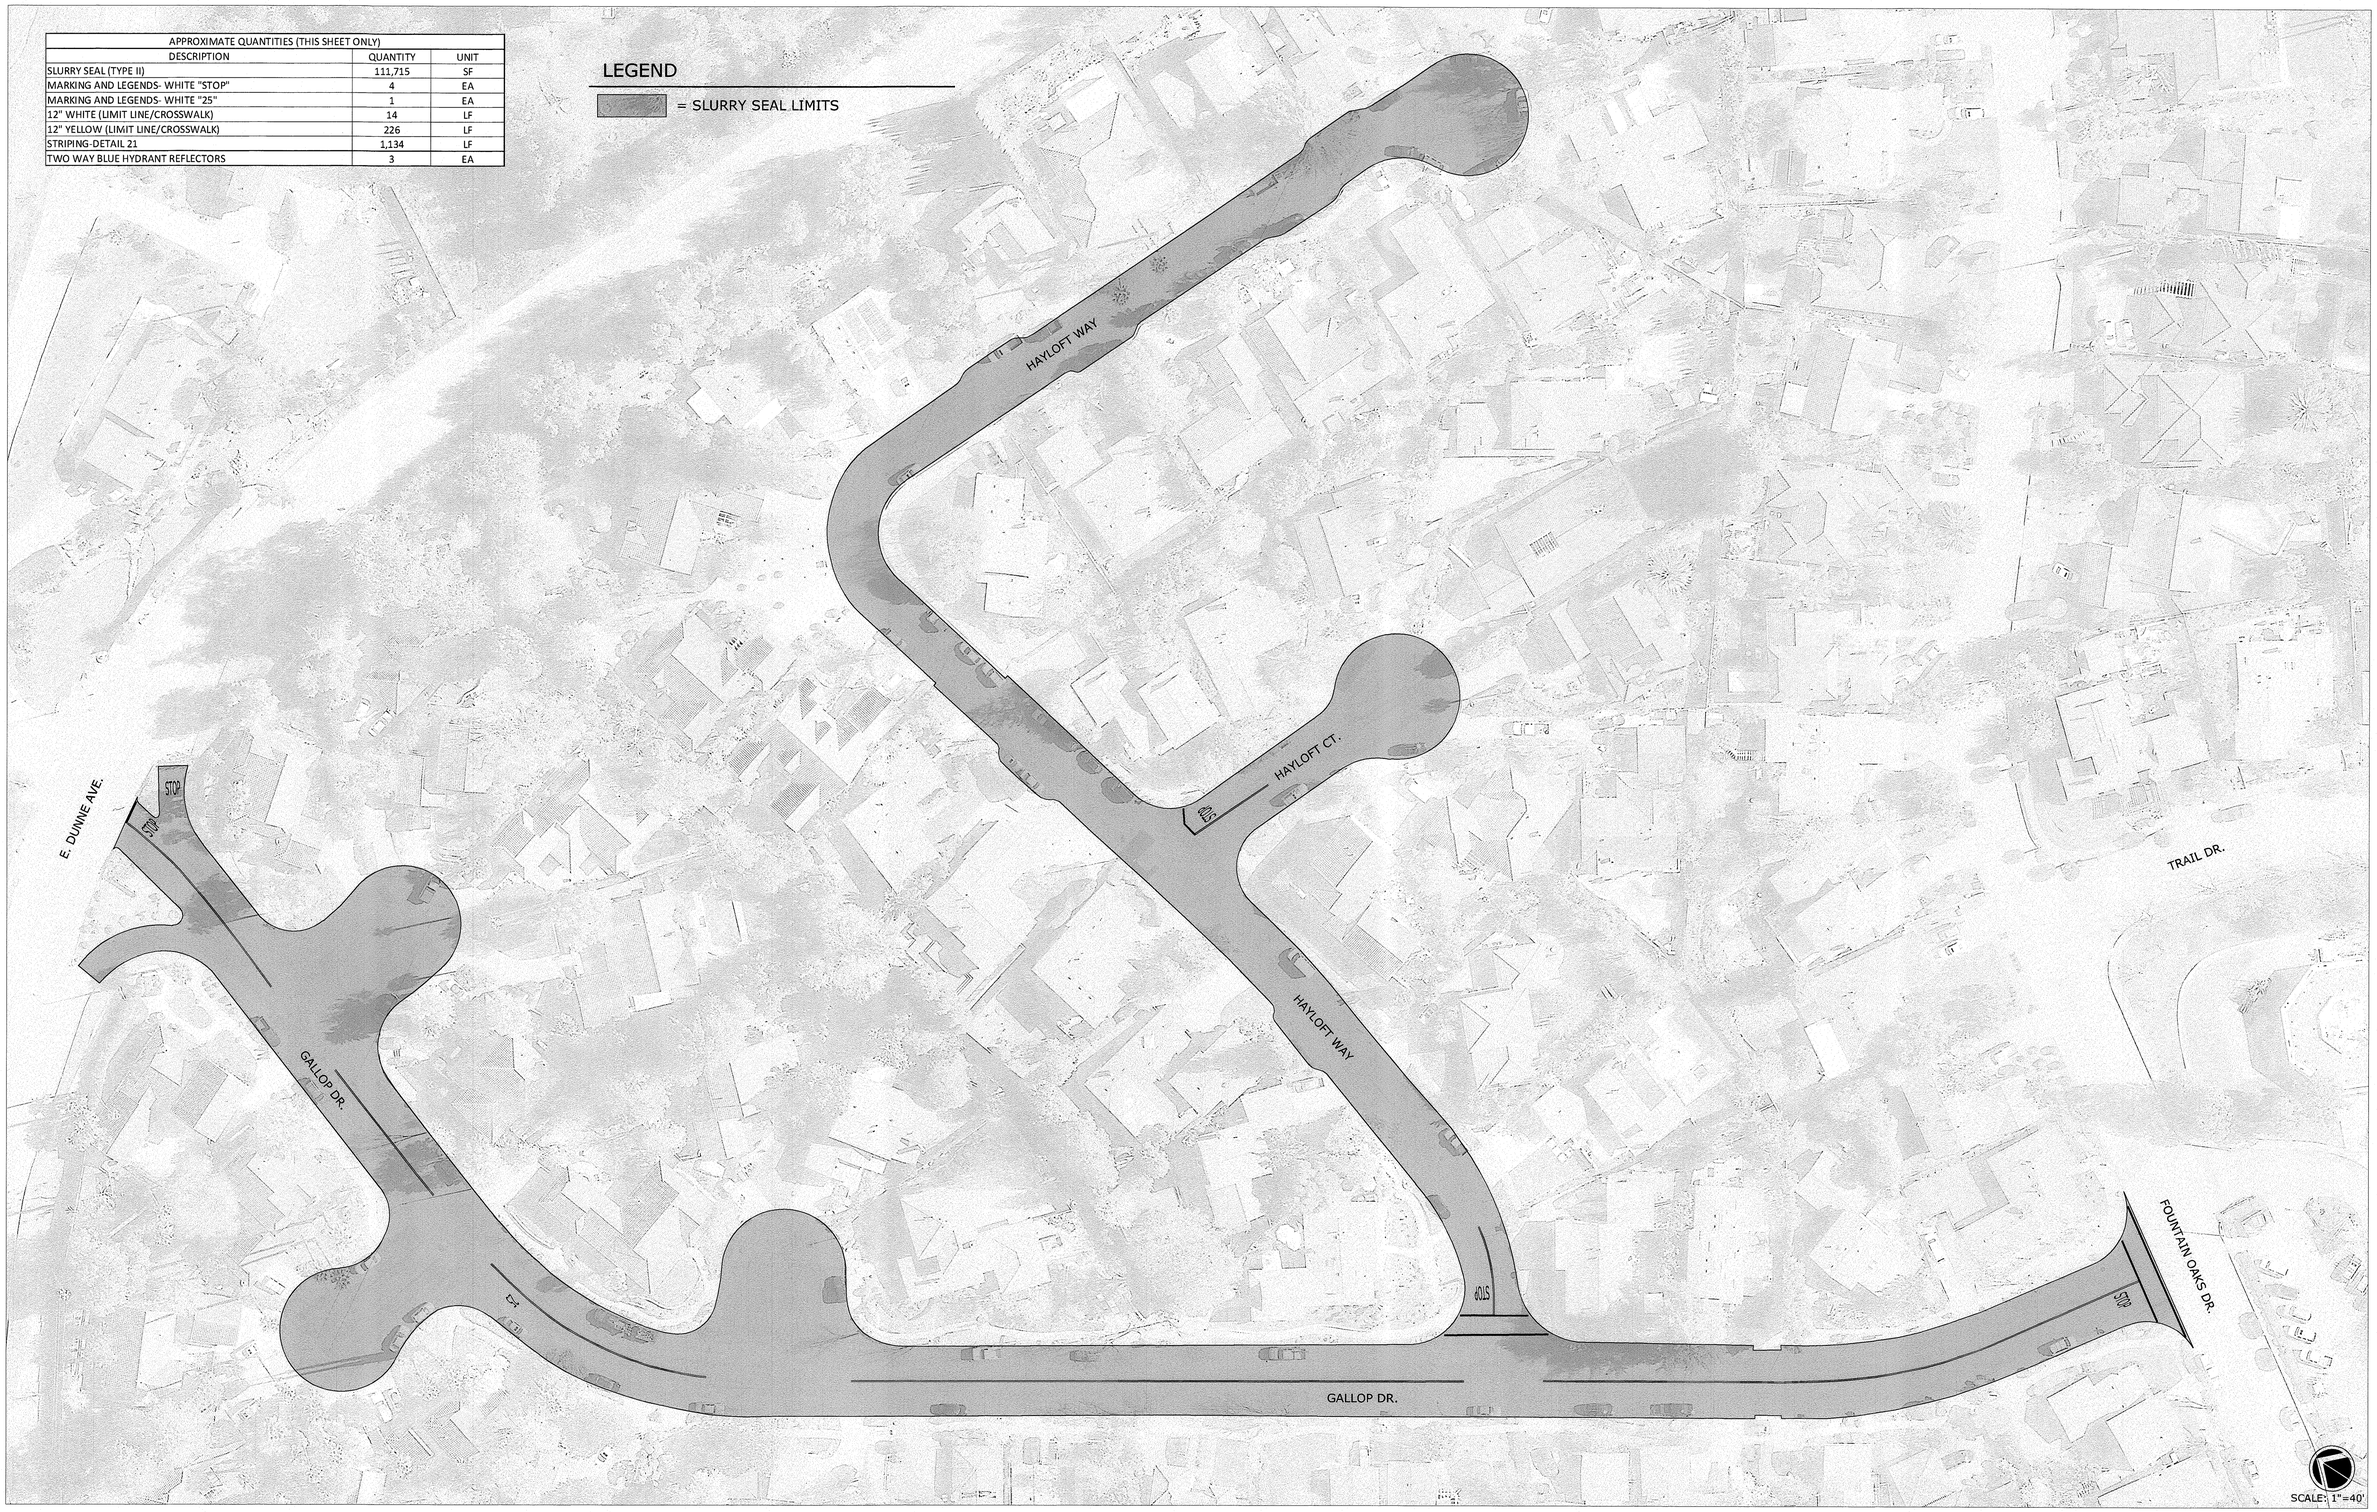

NO.	DESCRIPTION	DATE	BY

WORK ACCEPTED: INSPECTOR:

AS-BUILT CORRECTIONS

BY: DATE:

g:\r-14\Proj\CIP\51900-2019 Pavement Resurfacing Project\Const_Dwgs\Monterey_Main.dwg_Gallop 1

DRAWN: JAH | DESIGN: LK | HOR: 1"=40'

CHECKED: LK | VERT: N/A

APPROVED: | DATE: 5/20/19 | JOB NUMBER: 519000

SCOTT CREER-CITY ENGINEER
PE 58879 EXP. 6/30/19

CITY OF MORGAN HILL

City of Morgan Hill
Public Works Department

17575 Peak Ave. Morgan Hill, CA 95037 (408)778-6480, Fax (408)779-7236

GALLOP DR.

E. DUNNE AVE. TO FOUNTAIN OAKS DR.
2019 PAVEMENT RESURFACING PROJECT

FILE NUMBER: 000.00

PRINT DATE: 5/28/2019

SHEET NUMBER: 30 of 30