CITY OF MORGAN HILL

MADRONE CHANNEL TRAIL IMPROVEMENT PROJECT

BEFORE EXCAVATING CALL U.S.A.
UNDERGROUND SERVICE ALERT
1800-642-2444
2 FULL WORKING DAY NOTICE REQUIRED
BEFORE ALL PLANNED WORK

BASE MAP & UTILITY INFORMATION DISCLAIMER

THIS PLAN WAS PREPARED FROM AVAILABLE AERIAL PHOTOS AND FIELD INSPECTIONS, NOT TOPOGRAPHIC SURVEY DATA. IT SHALL BE THE CONTRACTOR'S RESPONSIBILITY TO FIELD VERIFY ALL CONDITIONS ON THE JOB SITE PRIOR TO CONSTRUCTION.

LOCATION MAP
N.T.S.

INDEX

Sheet No.	Sheet Name
1.	COVER SHEET
2.	STATION 0+00 TO 19+50
3.	STATION 19+50 TO 44+80
4.	STATION 44+80 TO 57+40

LEGEND

- 4" ASPHALT PAVING
- 4" BASE ROCK SHOULDER
- FENCE LINE
- TRAIL EDGE
- CENTERLINE (9' / 3' / 9' / 3')

SHEET INDEX
N.T.S.

MADRONE CHANNEL TRAIL
IMPROVEMENT PROJECT

DRAWN	AEV	DESIGN	YC
CHECKED	YC	DATE	1-23-20
APPROVED		DATE	1-23-20

HOR N/A
VERT N/A
JOB NUMBER

SCOTT CREER, CITY ENGINEER
RCE #58673 EXP. 09/30/2020

City of Morgan Hill
Public Works Department

CITY OF MORGAN HILL
17575 Peak Avenue Morgan Hill, CA 95037 (408)778-6480, Fax (408)779-7236

NO.	DESCRIPTION	DATE	BY

FILE NUMBER:

PRINT DATE:
01/07/2020

SHEET NUMBER:
1 of 4

COCHRANE RD

(E) CHAN LINK FENCE

8'-0" WIDE 4" AC PAVING

TRAIL EDGE

0+00

1+00

2+00

2'-0" WIDE 4" BASE ROCK SHOULDER

3+00

4+00

1" HEADER BOARD

2'-0" WIDE 4" BASE ROCK SHOULDER

1" HEADER BOARD

5+00

D / 1

FENCE LINE

6+00

MATCH LINE SEE BELOW LEFT

7+00

8+00

HWY 101 NB OFF-RAMP

FENCE LINE

LEGEND

- 4" ASPHALT PAVING
- 4" BASE ROCK SHOULDER
- FENCE LINE
- TRAIL EDGE
- CENTERLINE (9' – 3' – 9' – 3')

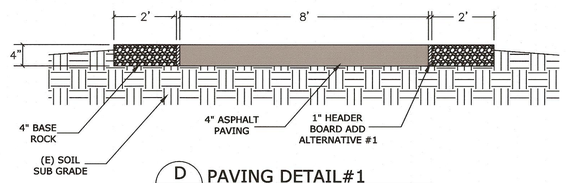

D / 1 PAVING DETAIL#1
SCALE: NTS

SCALE: 1"=40'

MATCH LINE SEE ABOVE RIGHT

7+00

8+00

9+00

10+00

D / 1

11+00

TRAIL EDGE

FENCE LINE

12+00

8'-0" WIDE 4" AC PAVING

13+00

2'-0" WIDE 4" BASE ROCK SHOULDER

14+00

1" HEADER BOARD

15+00

2'-0" WIDE 4" BASE ROCK SHOULDER

1" HEADER BOARD

16+00

FENCE LINE

17+00

18+00

19+00

20+

MATCH LINE SEE SHEET 3

HWY 101 NB OFF-RAMP

FENCE LINE

SCALE: 1"=40'

NO.	DESCRIPTION	DATE	BY

WORK ACCEPTED: INSPECTOR:
BY: DATE:

DRAWN: AEV | DESIGN: YC | HOR: 1"=40'
CHECKED: YC | VERT: 1"=40'
APPROVED: S. C | DATE: 1-23-20 | JOB NUMBER:

SCOTT CREER– CITY ENGINEER
PE #58879 EXP. 09/30/2021

CITY OF MORGAN HILL
City of Morgan Hill
ENGINEERING AND UTILITIES
17575 Peak Ave. Morgan Hill, CA 95037 (408)778–6480, Fax (408)779–7236

MADRONE CHANNEL TRAIL IMPROVEMENT PROJECT

FILE NUMBER:
PRINT DATE: 01/07/2020
SHEET NUMBER: 2 of 4

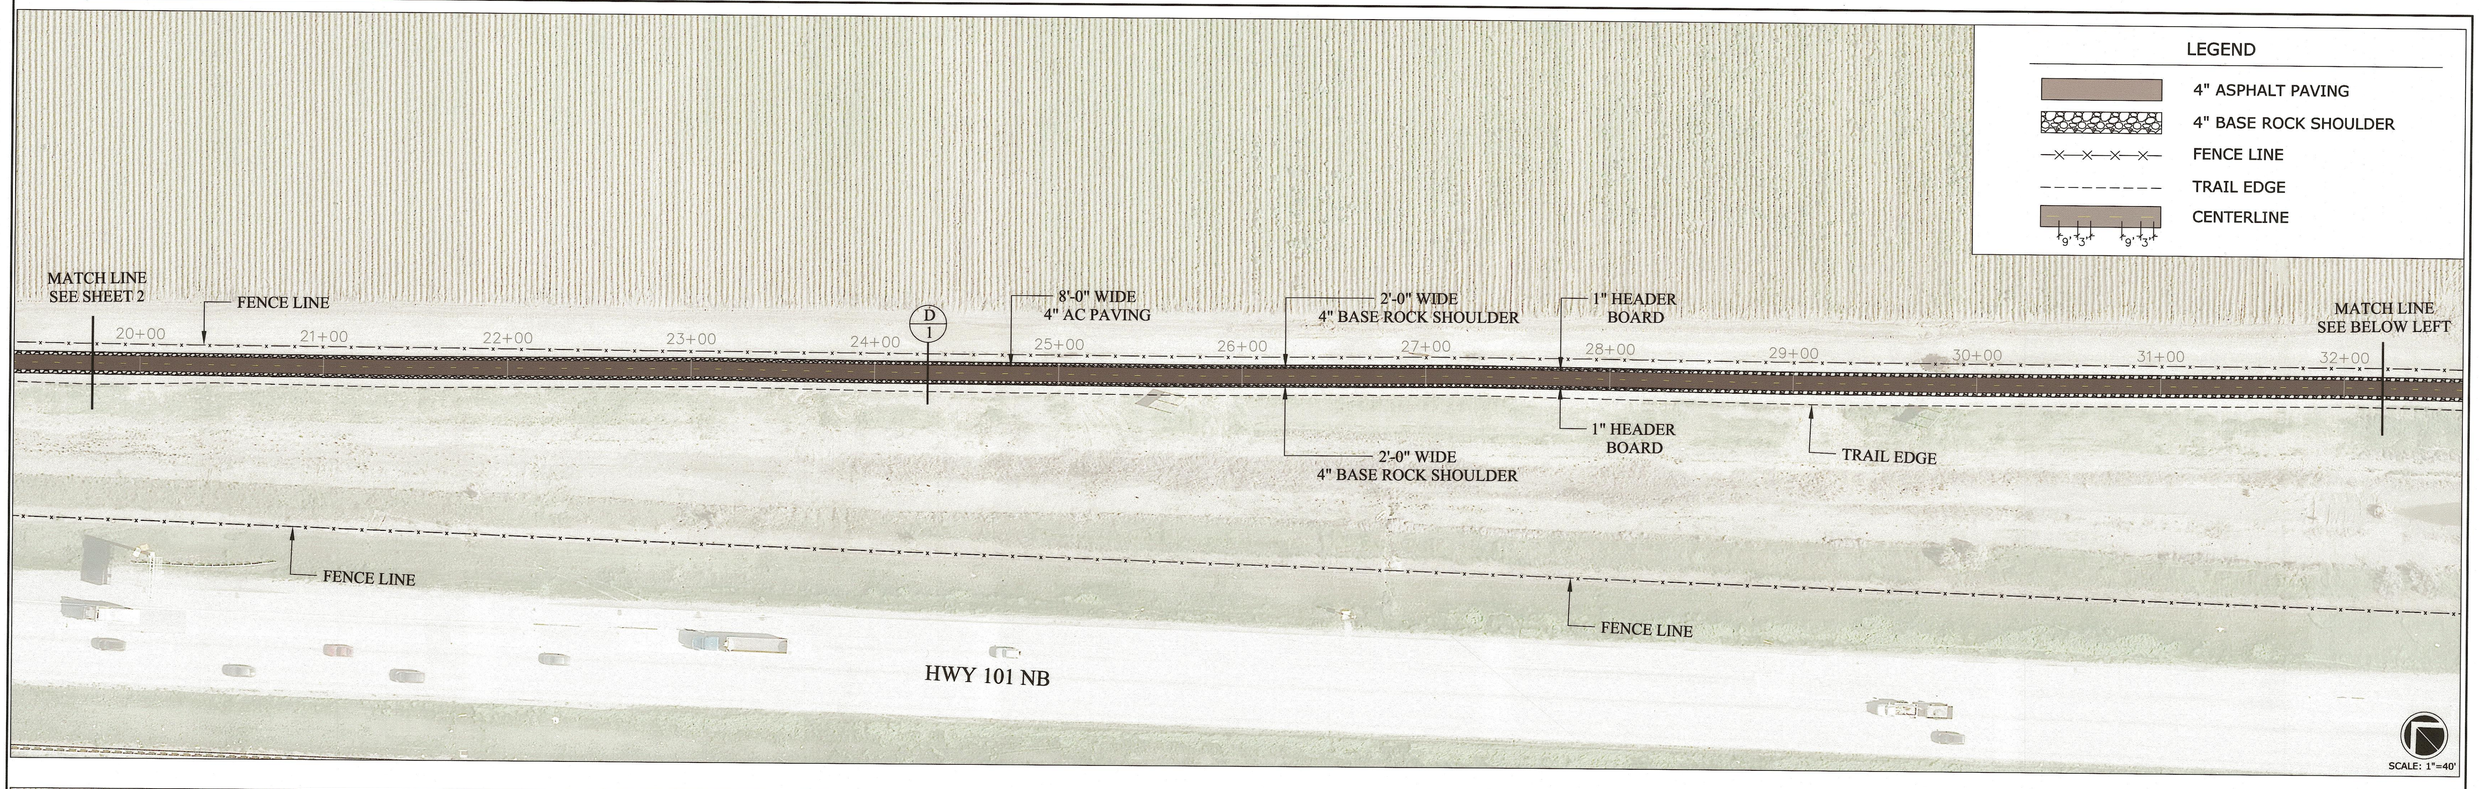

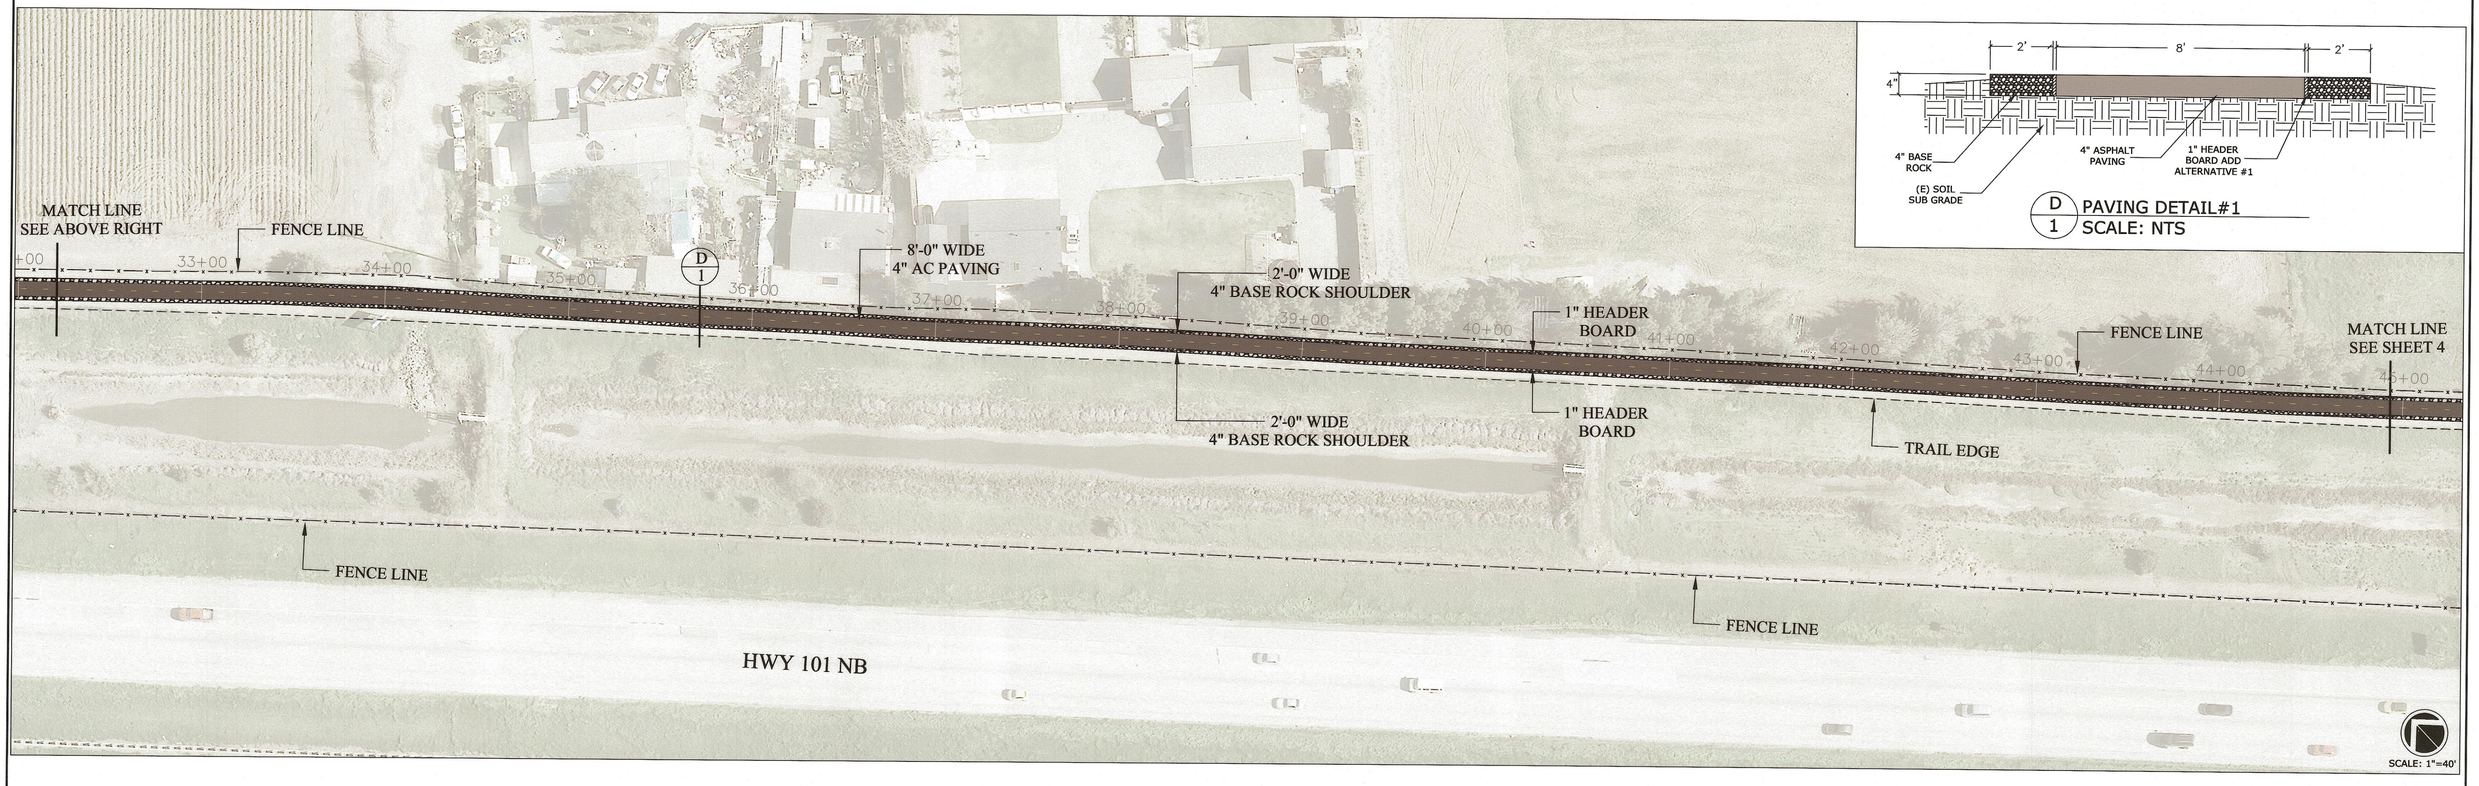

NO.	DESCRIPTION	DATE	BY

WORK ACCEPTED: INSPECTOR:
BY: DATE:

DRAWN: AEV | DESIGN: YC | HOR: 1"=40'
CHECKED: YC | VERT: 1"=40'
APPROVED: DATE: 1-23-20 | JOB NUMBER:
SCOTT CREER– CITY ENGINEER
PE #58879 EXP. 09/30/2021

CITY OF MORGAN HILL
City of Morgan Hill
ENGINEERING AND UTILITIES
17575 Peak Ave. Morgan Hill, CA 95037 (408)778–6480, Fax (408)779–7236

MADRONE CHANNEL TRAIL IMPROVEMENT PROJECT

FILE NUMBER:
PRINT DATE: 01/07/2020
SHEET NUMBER: 3 of 4

CONDIT RD

CONDIT RD

57+40

57+00

8'-0" WIDE
4" AC PAVING

56+00

MATCH LINE
SEE BELOW

E MAIN AVE

55+00

TRAIL EDGE

SCALE: 1"=40'

56+00

8'-0" WIDE
4" AC PAVING

MATCH LINE
SEE ABOVE

55+00

TRAIL EDGE

MATCH LINE
SEE SHEET 3

FENCE LINE

D
1

8'-0" WIDE
4" AC PAVING

1" HEADER
BOARD

2'-0" WIDE
BASE ROCK SHOULDER

(E) CHAIN
LINK FENCE

45+00 46+00 47+00 48+00 49+00 50+00 51+00 52+00 53+00 54+00

1" HEADER
BOARD

TRAIL EDGE

2'-0" WIDE
4" BASE ROCK SHOULDER

FENCE LINE

HWY 101 NB OFF-RAMP

E MAIN AVE

SCALE: 1"=40'

LEGEND

- 4" ASPHALT PAVING
- 4" BASE ROCK SHOULDER
- FENCE LINE
- TRAIL EDGE
- CENTERLINE (9' 3' 9' 3')

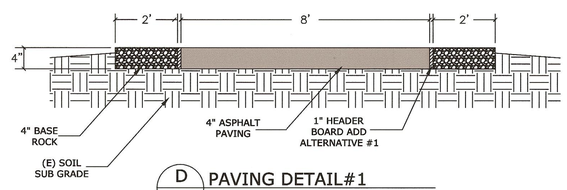

D
1
PAVING DETAIL#1
SCALE: NTS

NO.	DESCRIPTION	DATE	BY

WORK ACCEPTED: INSPECTOR:
BY: DATE:

DRAWN: AEV DESIGN: YC HOR: 1"=40'
CHECKED: YC VERT: 1"=40'
APPROVED: DATE: 1-23-20 JOB NUMBER:
SCOTT CREER– CITY ENGINEER
PE #58879 EXP. 09/30/2021

CITY OF MORGAN HILL
City of Morgan Hill
ENGINEERING AND UTILITIES
17575 Peak Ave. Morgan Hill, CA 95037 (408)778–6480, Fax (408)779–7236

MADRONE CHANNEL TRAIL
IMPROVEMENT PROJECT

FILE NUMBER:
PRINT DATE: 01/07/2020
SHEET NUMBER: 4 of 4