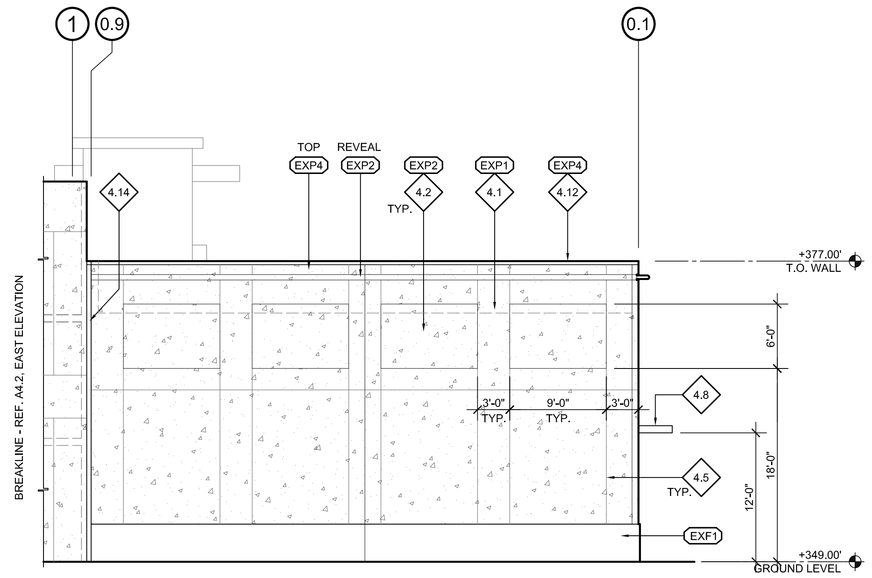

PARTIAL EAST ELEVATION

SCALE : 1/8" = 1'-0"

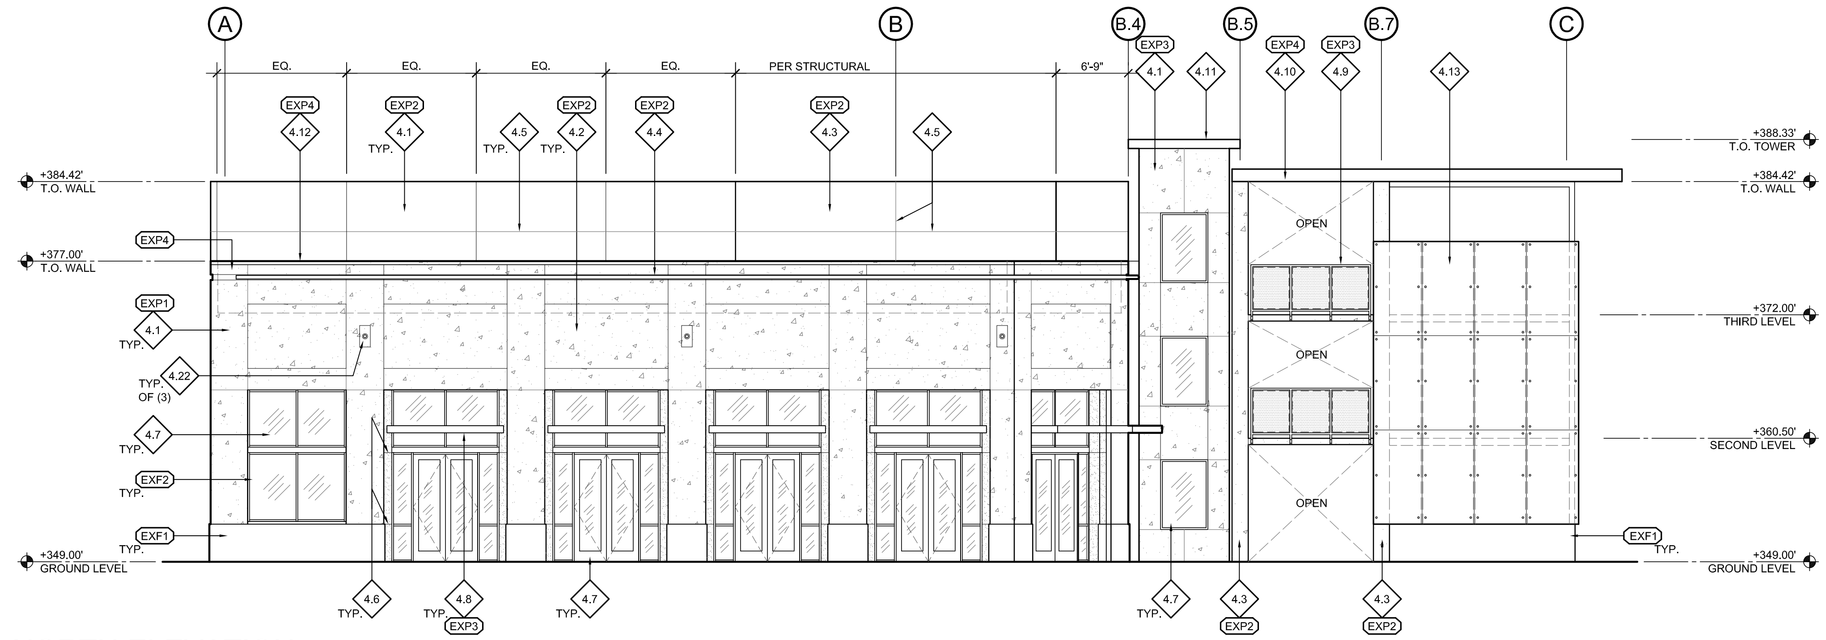

NORTH ELEVATION

SCALE : 1/8" = 1'-0"

NOTE:
REFERENCE PARTIAL ELEVATION 'A' BELOW FOR INSET CONDITION AT RECESSED STOREFRONT.

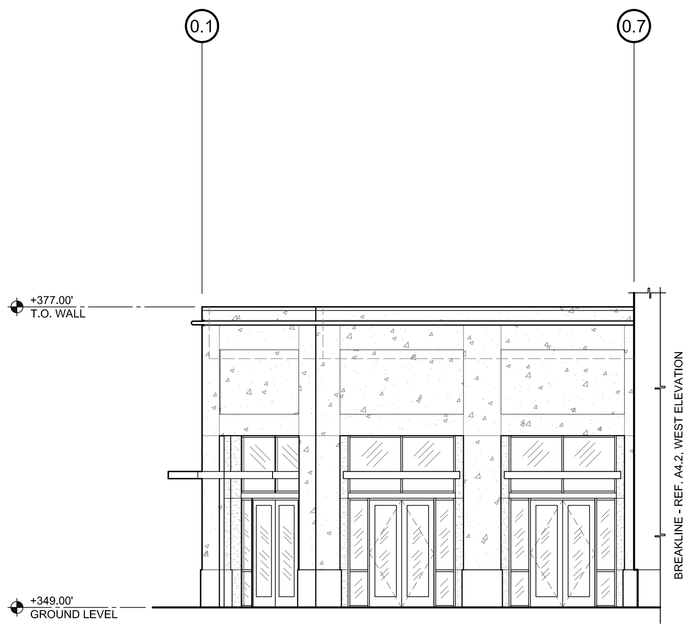

PARTIAL WEST ELEVATION

SCALE : 1/8" = 1'-0"

NOTE:
REFERENCE PARTIAL ELEVATION 'A' BELOW FOR INSET CONDITION AT RECESSED STOREFRONT.

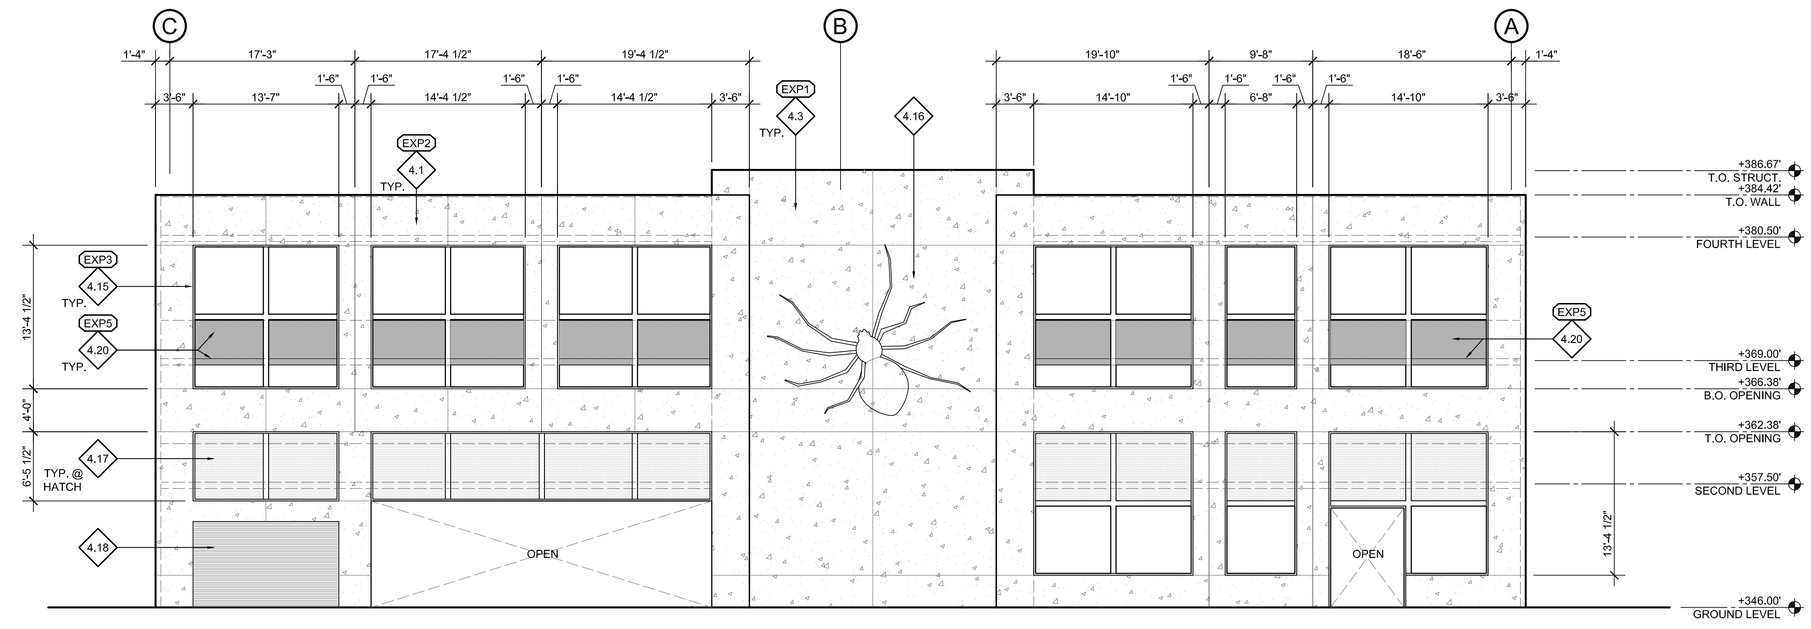

SOUTH ELEVATION

SCALE : 1/8" = 1'-0"

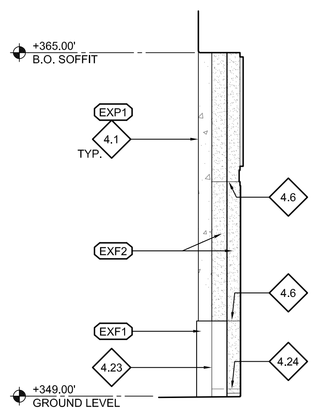

NOTE:
THE SUNSHADE ISN'T SHOWN FOR CLARITY OF THE DRAWING

A

PARTIAL ELEVATION @ RECESSED DOORS

SCALE : 1/4" = 1'-0"

EXTERIOR ELEVATION NOTES

4.1	SITE CAST CONCRETE WALL/PANEL - REF. STRUCTURAL DWGS. - PAINT
4.2	1½" RECESSED PANEL IN CONCRETE - PAINT
4.3	CONCRETE STRUCTURE - REF. STRUCTURAL DWGS. - PAINT
4.4	PROJECTING STEEL CORNICE - PAINT
4.5	CONCRETE 'V' REVEAL - REF. DETAIL X/XX
4.6	PLASTER CONTROL JOINT - REF. DETAIL X/XX
4.7	DOOR/WINDOW PER PLAN & SCHEDULE
4.8	TUBE STEEL & GLASS SUNSHADE CANOPY
4.9	GUARDRAIL - TUBE STEEL FRAME w/ PERFORATED INFILL PANEL
4.10	METAL CANOPY - PAINT
4.11	PRECAST CONCRETE ROOF CAP - REF. STRUCTURAL DWGS. & DETAIL X/XX
4.12	GALVANIZED SHEET METAL PARAPET CAP - PAINT
4.13	ART GLASS & FRAME - REF. DETAIL X/XX & STRUCT. DWGS.
4.14	EXPANSION COVER - REF. DETAIL X/XX
4.15	TUBE STEEL FRAME - PAINT
4.16	PUBLIC ART
4.17	PERFORATED SHEET STEEL - PAINT
4.18	OVERHEAD COILING STEEL DOOR
4.19	1½" RECESSED PANEL IN CONCRETE w/ TEXTURE FORMLINER
4.20	CONCRETE SLAB EDGE & SPANDREL BEYOND - PAINT
4.21	CONCRETE BLOCK WALL - REF. STRUCTURAL DRAWINGS - PAINT
4.22	SURFACE MOUNTED OVERFLOW DRAIN COVER - REF. PLUMBING DRAWINGS
4.23	EXPANSION JOINT
4.24	CONCRETE CURB @ THE BASE OF WALL FRAMING, TYP.

EXTERIOR FINISHES

EXF1	STONE TILE...
EXF2	3 COAT PLASTER SYSTEM w/ SMOOTH FINISH COAT - PAINT w/ ELASTOMERIC PAINT TO MATCH ADJACENT CONCRETE
EXP1	KELLY-MOORE, KM5780 'STONELAKE'
EXP2	KELLY-MOORE, KM5781 'LIGHT TRUFFLE'
EXP3	KELLY-MOORE, KM5699 'TAMARIND TART'
EXP4	KELLY-MOORE, KMA69 'ROASTED KONA'
EXP5	KELLY-MOORE, DARK GRAY.....

CITY OF MORGAN HILL

DOWNTOWN
MORGAN HILL
Parking Structure

MORGAN HILL, CALIFORNIA

CONSULTANTS

ARCHITECT – PARKING CONSULTANT
HNA/Pacific
75-5995 Kuakini Highway, Suite 125
Kailua-Kona, Hawaii 96740 808.640.5219

DESIGN ARCHITECT
WMB
5757 Pacific Avenue, Suite 226
Stockton, California 95207 800.588.7536

ARTIST
Gordon Huether
1821 Montecillo Road
Napa, California 94558 707.255.5954

LANDSCAPE ARCHITECT
SMITH+SMITH
1501 North Point Street
San Francisco, California 94123 415.543.0332

CIVIL ENGINEER
BKF
1650 Technology Drive, Suite 650
San Jose, California 95110 408.647.9100

STRUCTURAL ENGINEER
JESSEN-WRIGHT
100 Amber Grove Drive, Suite109
Chico, California 95973 530.894.5345

MECHANICAL/ELECTRICAL/PLUMBING ENGINEER
GLUMAC
150 California Street, 3rd Floor
San Francisco, California 94111 415.398.7667

STAMP

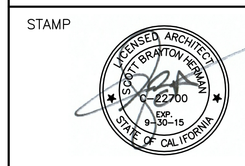

02.02.15	SUPERSTRUCTURE	

SUBMITTALS

PLAN CHECK SUBMITTAL

EXTERIOR ELEVATIONS

SHEET TITLE

JANUARY 30, 2015	1/8" = 1'-0"
DATE	SCALE
SH/EM	A4 - ELEVS
DRAWN/CHECKED	CAD FILE NO.

A-4.1

DRAWING NO.

F&H CONSTRUCTION
1115 East Lockeford Street
Lodi, California 95240
209.931.3738

PROJECT NO. HNA 24115