BLDG. 1 WEST ELEVATION

BLDG. 1 SOUTH ELEVATION

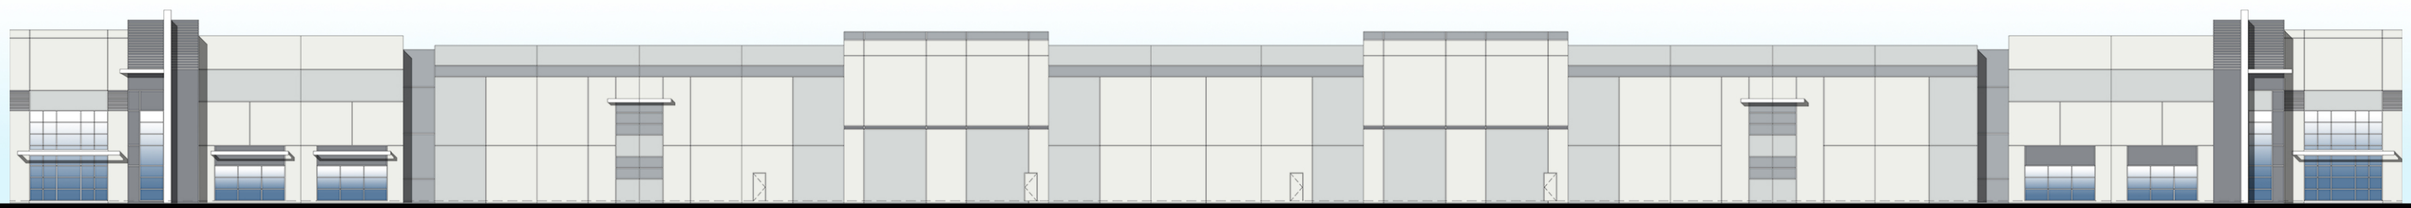

BLDG. 1 EAST ELEVATION

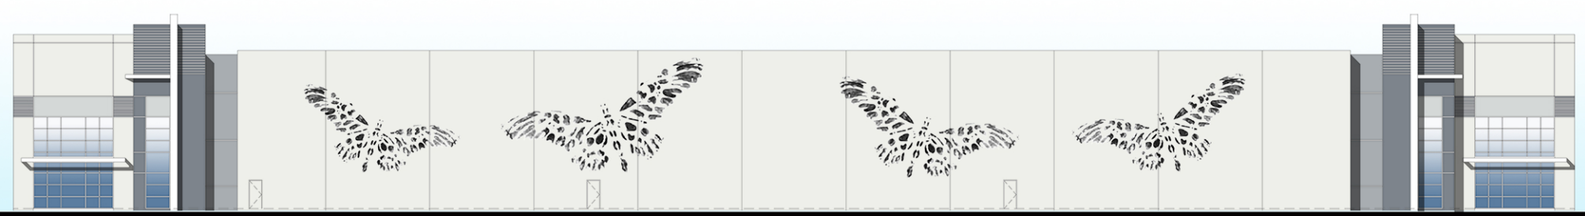

BLDG. 1 NORTH ELEVATION

HPA architecture

DRAFT

MORGAN HILL TECHNOLOGY CENTER

Morgan Hill Technology Center - BLDG A

Morgan Hill, CA

Trammell Crow Company

Job No. 18181

CONCEPTUAL COLORED ELEVTIONS

11.19.2019

BLDG. 1 WEST ELEVATION

BLDG. 1 SOUTH ELEVATION

BLDG. 1 EAST ELEVATION

BLDG. 1 NORTH ELEVATION

HPA architecture

DRAFT

MORGAN HILL TECHNOLOGY CENTER

Morgan Hill Technology Center - BLDG B

Morgan Hill, CA

Trammell Crow Company

Job No. 18181

CONCEPTUAL COLORED ELEVTIONS

11.19.2019

BLDG. 1 WEST ELEVATION

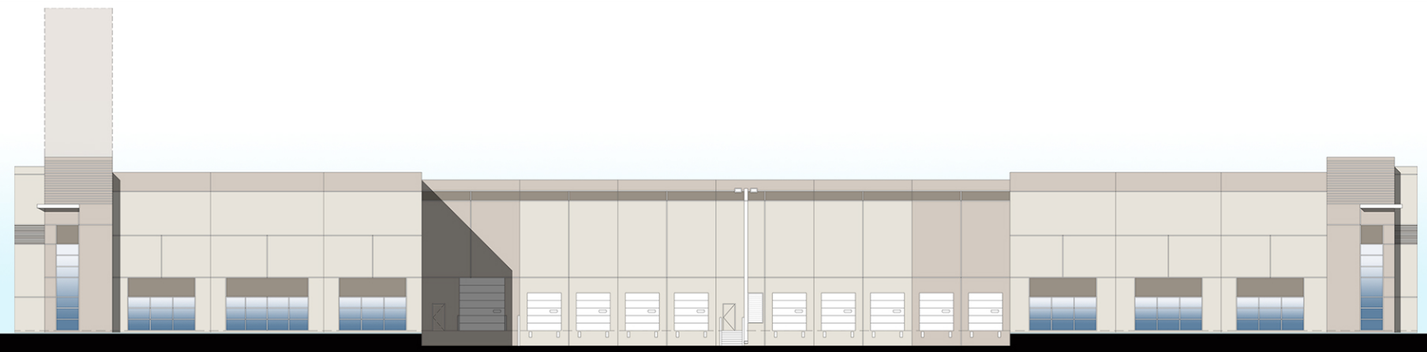

BLDG. 1 SOUTH ELEVATION

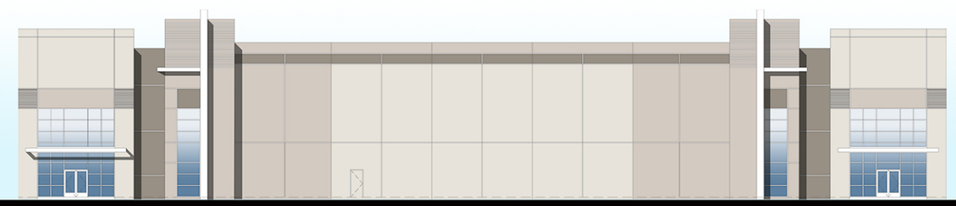

BLDG. 1 EAST ELEVATION

BLDG. 1 NORTH ELEVATION

HPA architecture

DRAFT

MORGAN HILL TECHNOLOGY CENTER

Morgan Hill Technology Center - BLDG C

Morgan Hill, CA

Trammell Crow Company

Job No. 18181

CONCEPTUAL COLORED ELEVTIONS

11.19.2019